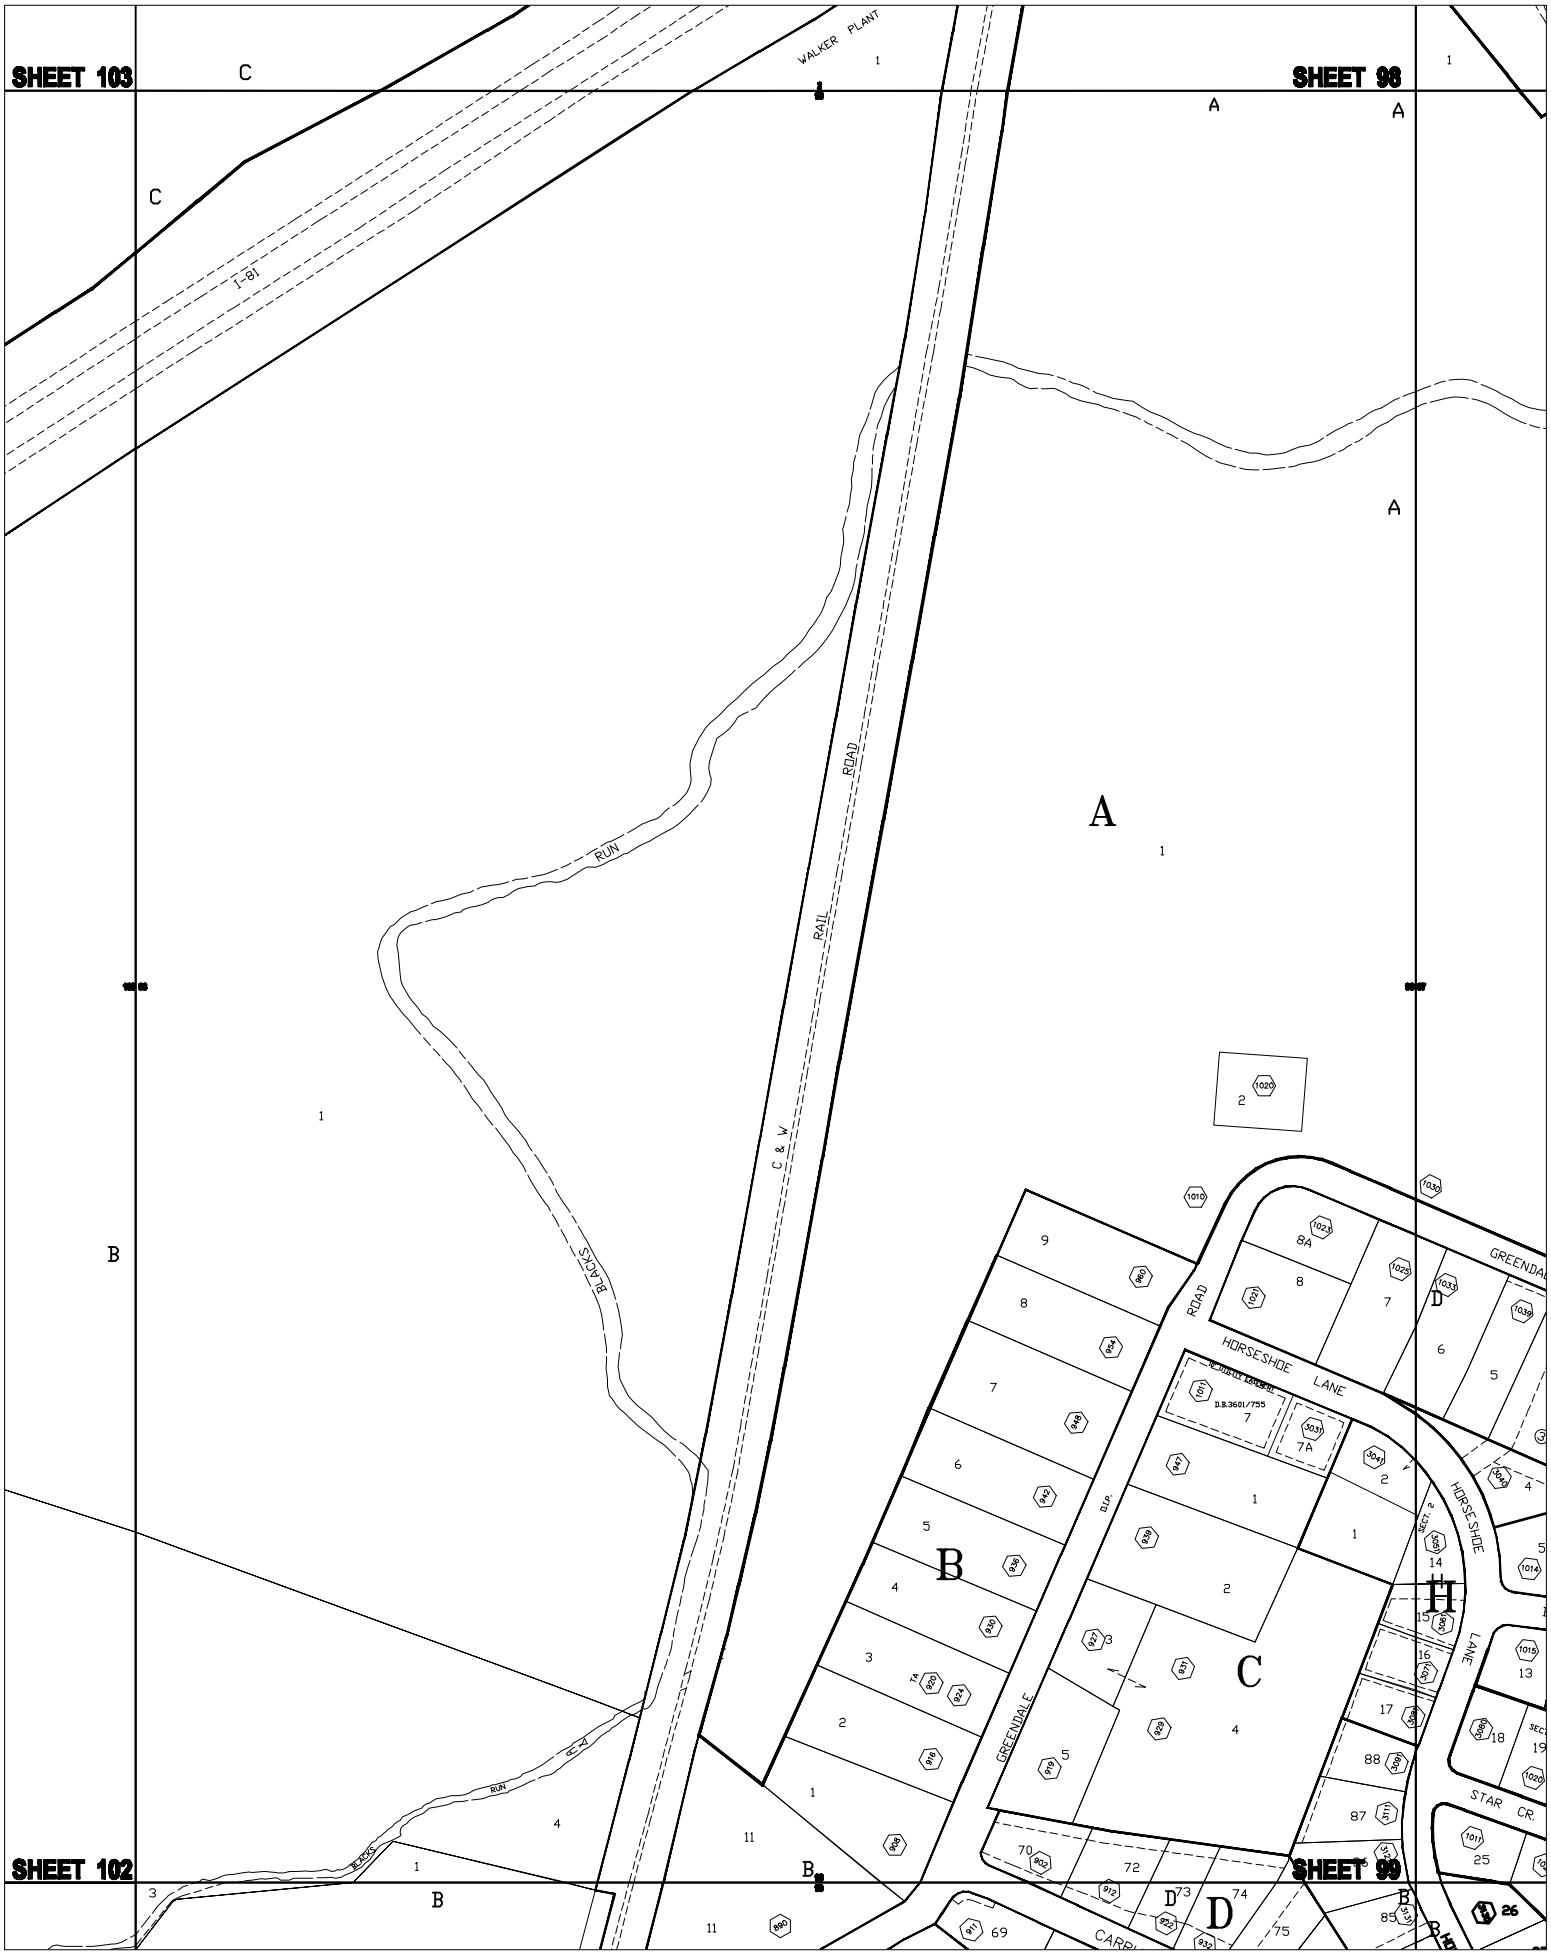
SHEET 103
SHEET 98
SHEET 102
SHEET 99
WALKER PLANT
I-81
RUN
BLACKS
RAIL ROAD
C & W
A
B
C
D
H
HORSESHOE LANE
GREENDALE
STAR CR.
D.B.3601/755