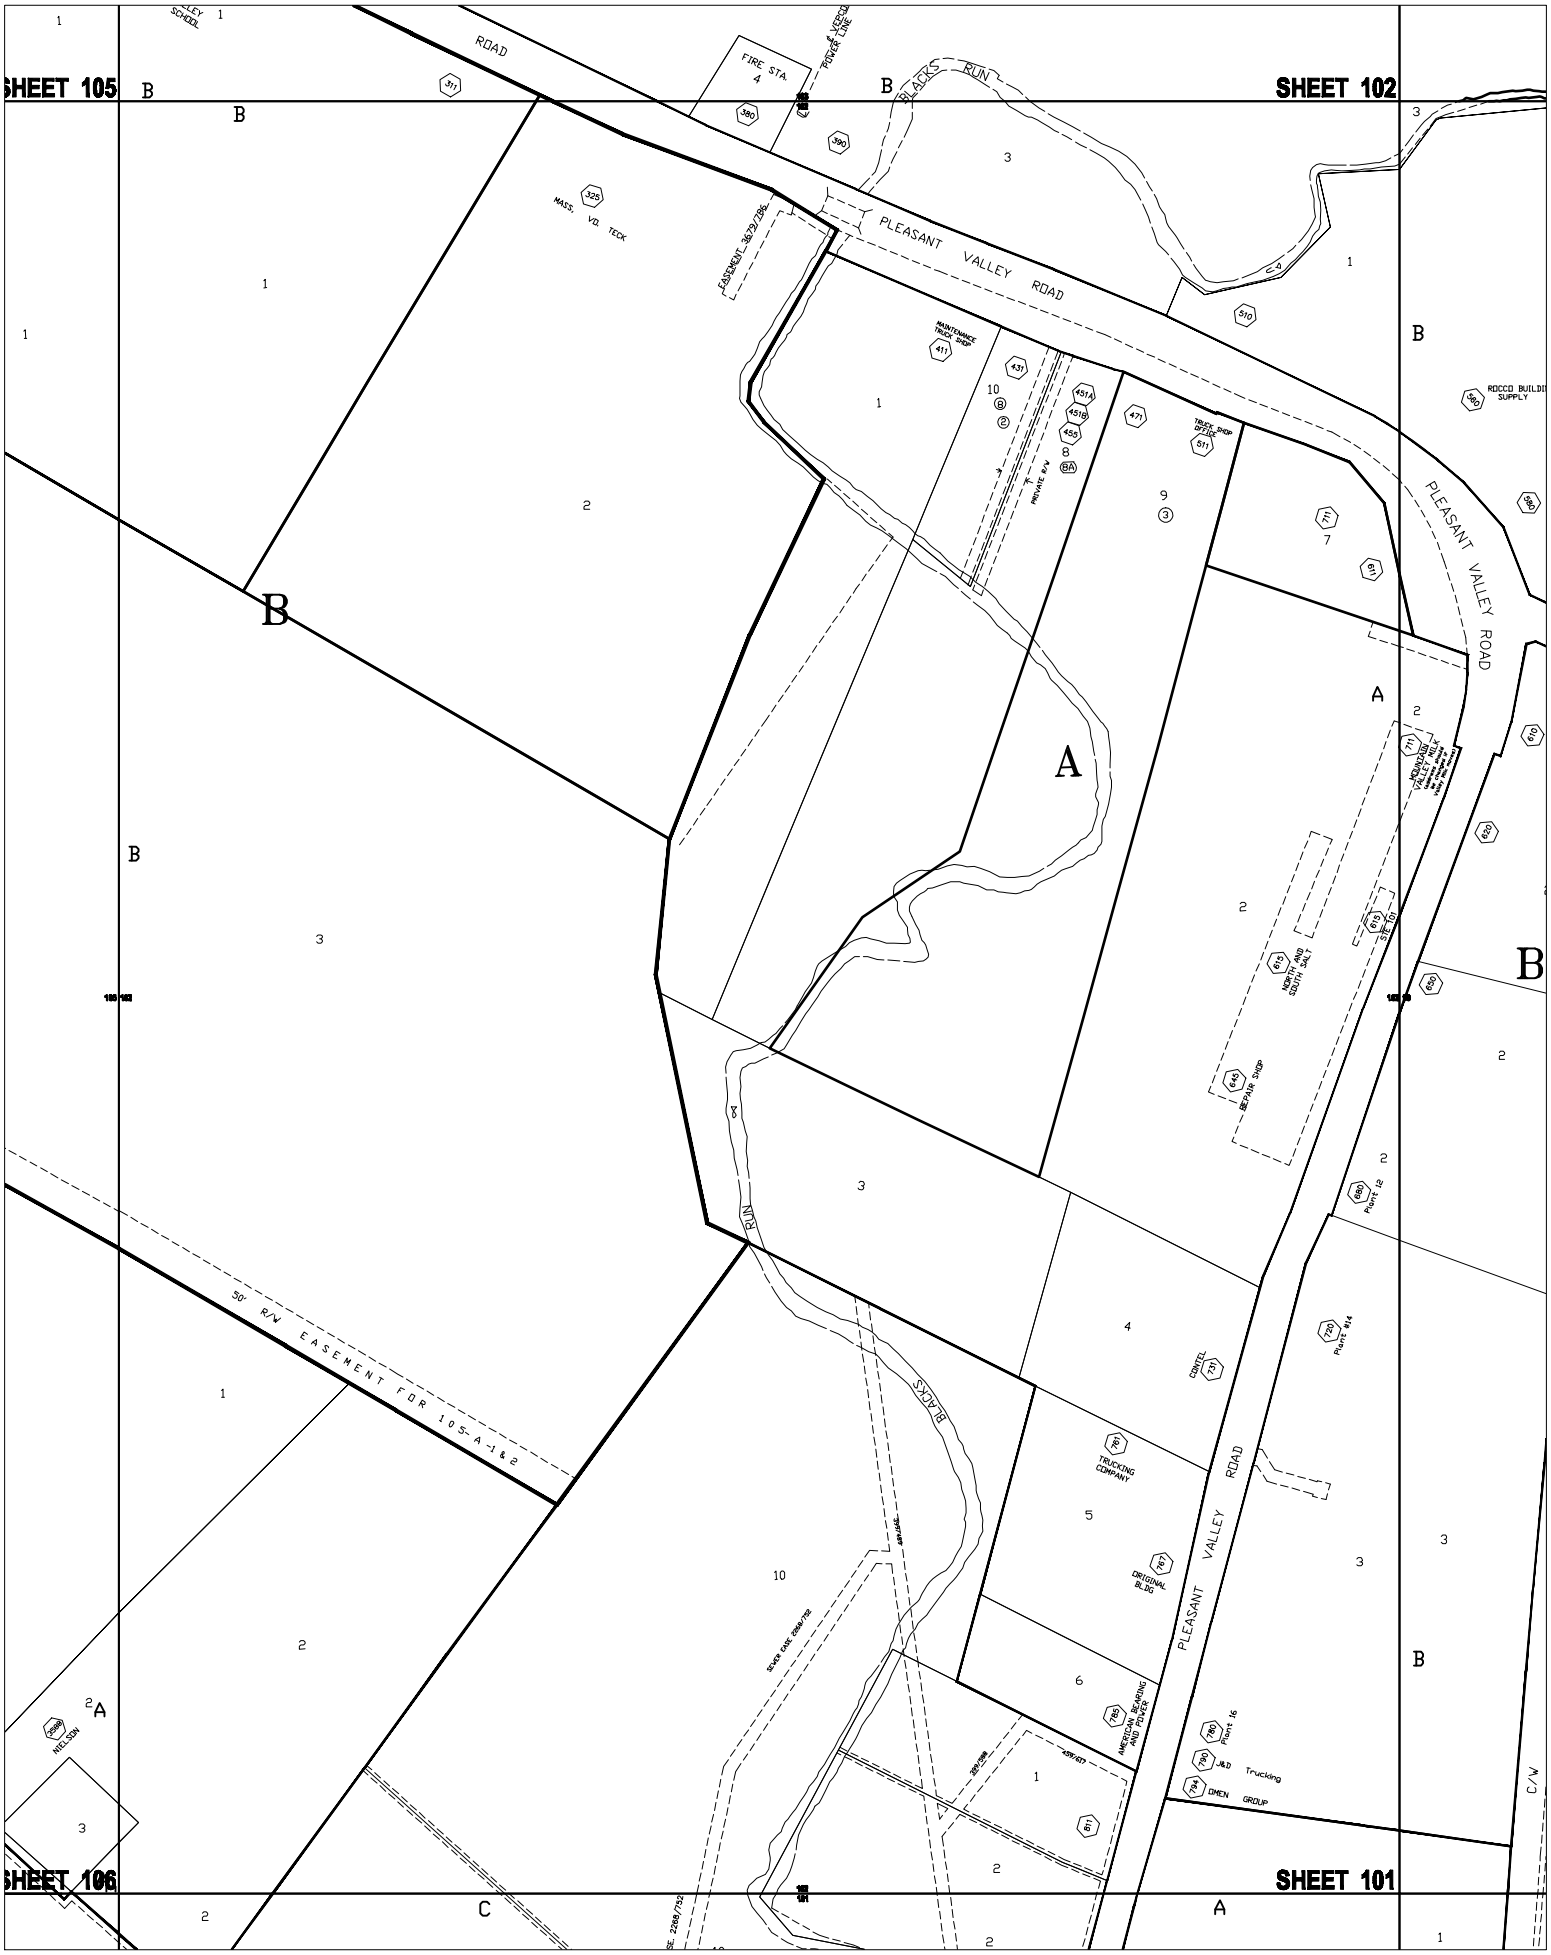
SHEET 105
SHEET 102
SHEET 106
SHEET 101
PLEASANT VALLEY ROAD
BLACKS RUN
FIRE STA. 4
MASS. VOL. TECK
MAINTENANCE TRUCK SHOP
TRUCK SHOP REPAIR
ROCCO BUILDING SUPPLY
NORTH AND SOUTH SALT
REPAIR SHOP
Plant 12
Plant 14
Plant 16
CONTEL
TRUCKING COMPANY
ORIGINAL BLDG
AMERICAN HEATING AND POWER
JLD Trucking
DIMEN GROUP
50' R/W EASEMENT FOR 105-A-1 & 2
NELSON
A
B
C