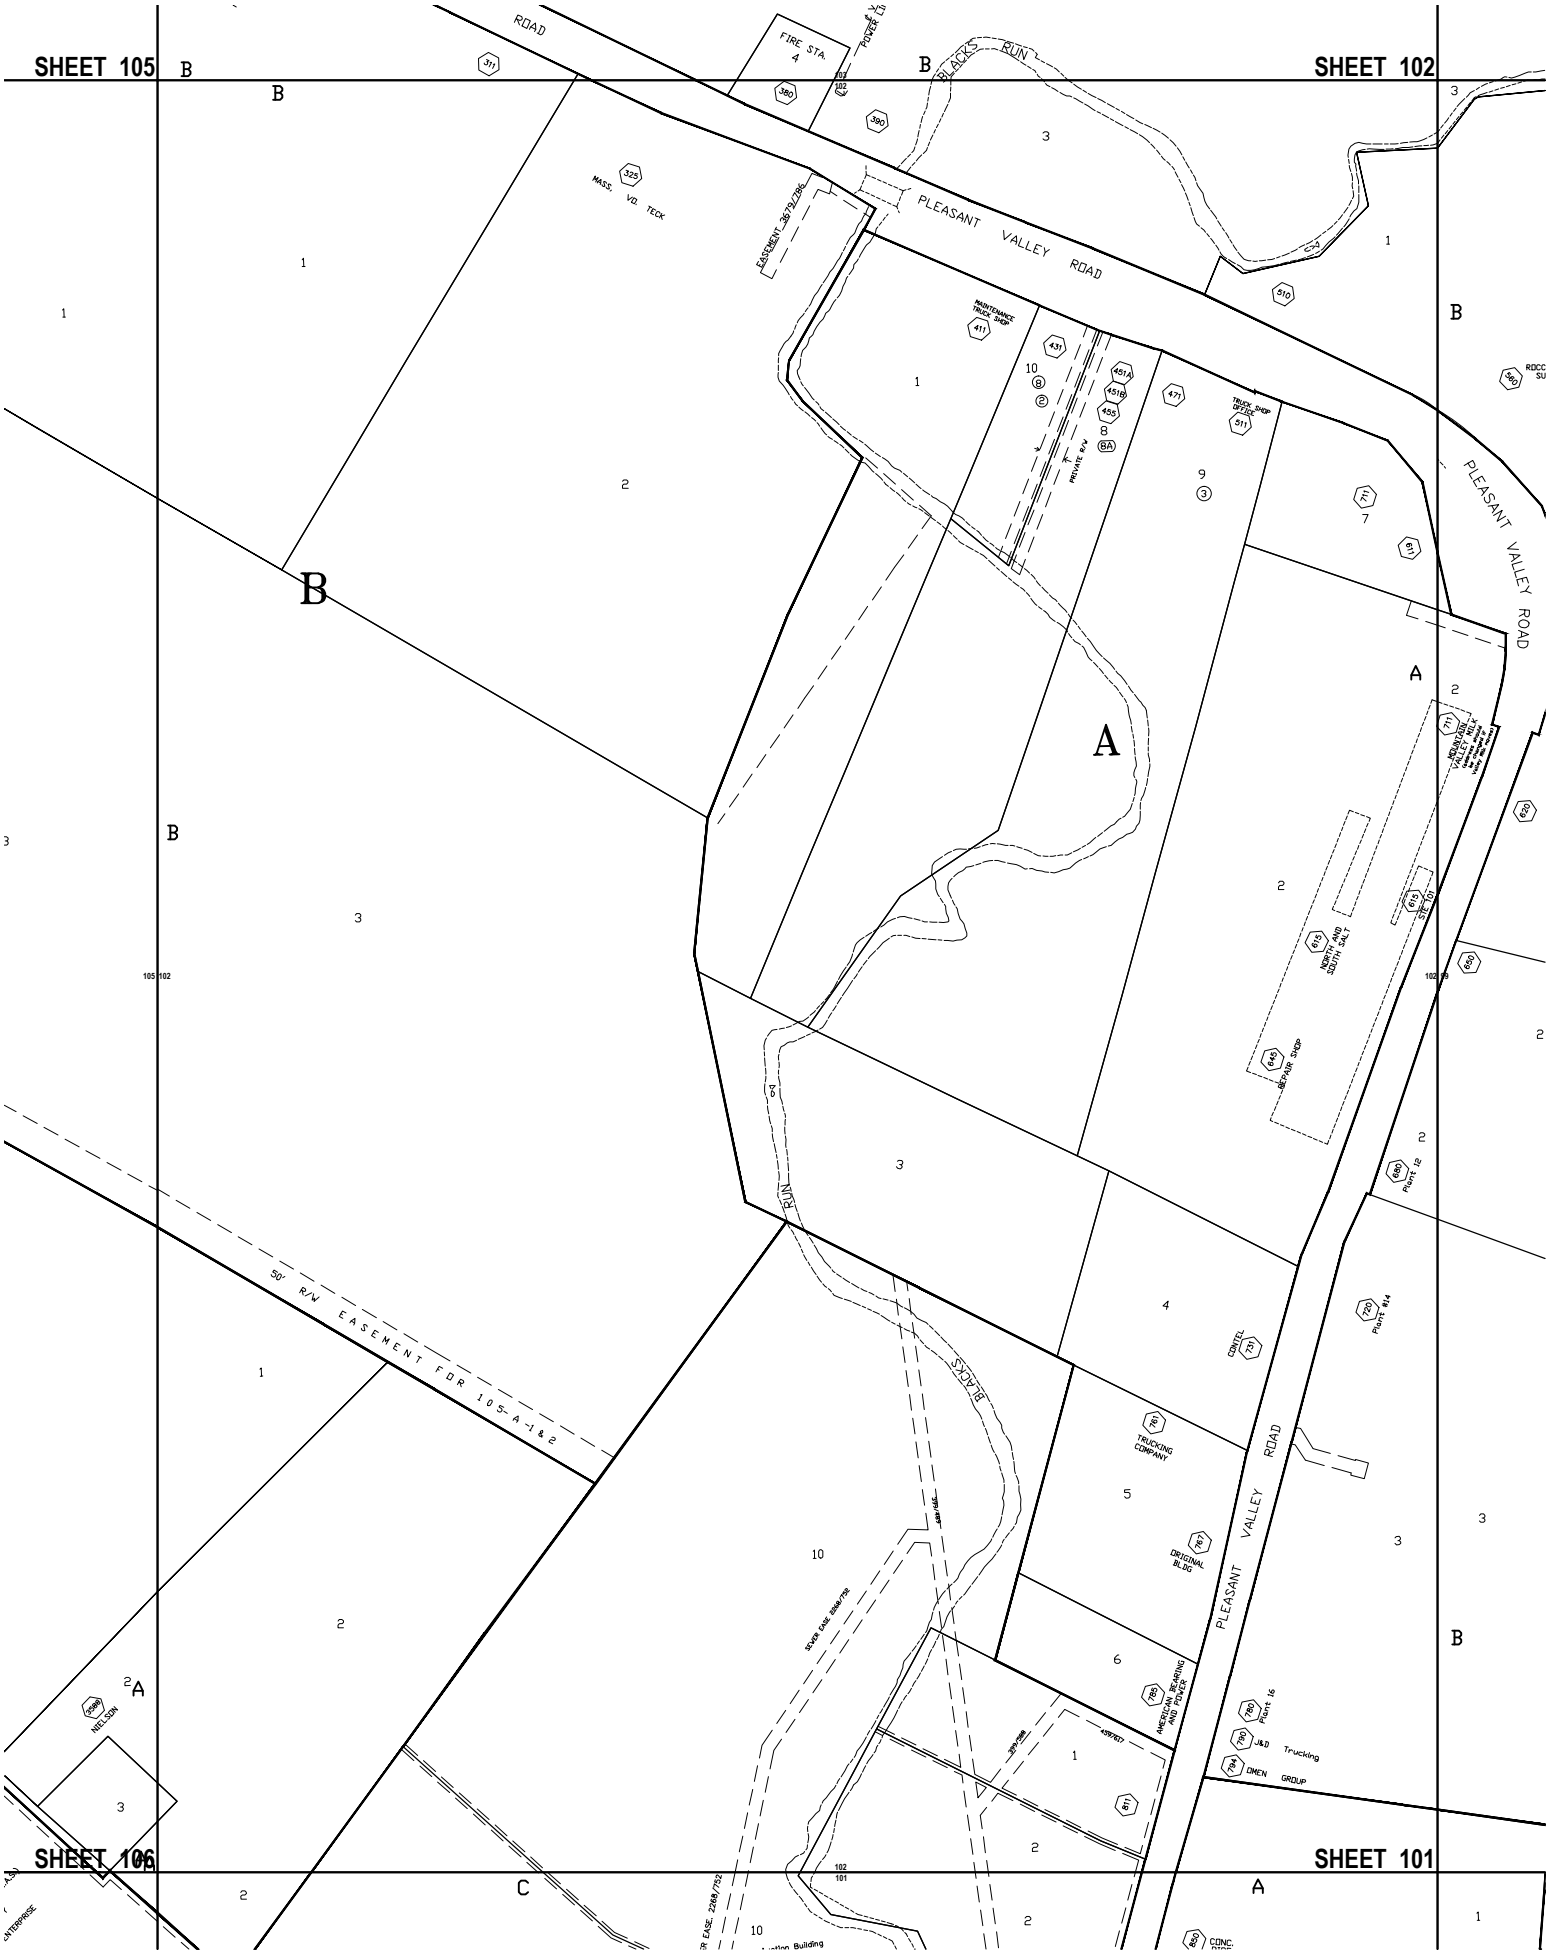
SHEET 105
SHEET 102
SHEET 106
SHEET 101
PLEASANT VALLEY ROAD
BLACKS RUN
FIRE STA. 4
MASS. VO. TECK
EASEMENT 3679/786
MAINTENANCE TRUCK SHOP
TRUCK SHOP OFFICE
PRIVATE R/W
NORTH AND SOUTH SALT
REPAIR SHOP
STE 101
50' R/W EASEMENT FOR 105-A-1 & 2
TRUCKING COMPANY
ORIGINAL BLDG
AMERICAN BEARING AND POWER
CONTEL
Plant 12
Plant #14
Plant 16
J&D Trucking
OMEN GROUP
NIELSON
SEWER EASE 2268/752
A
B
C