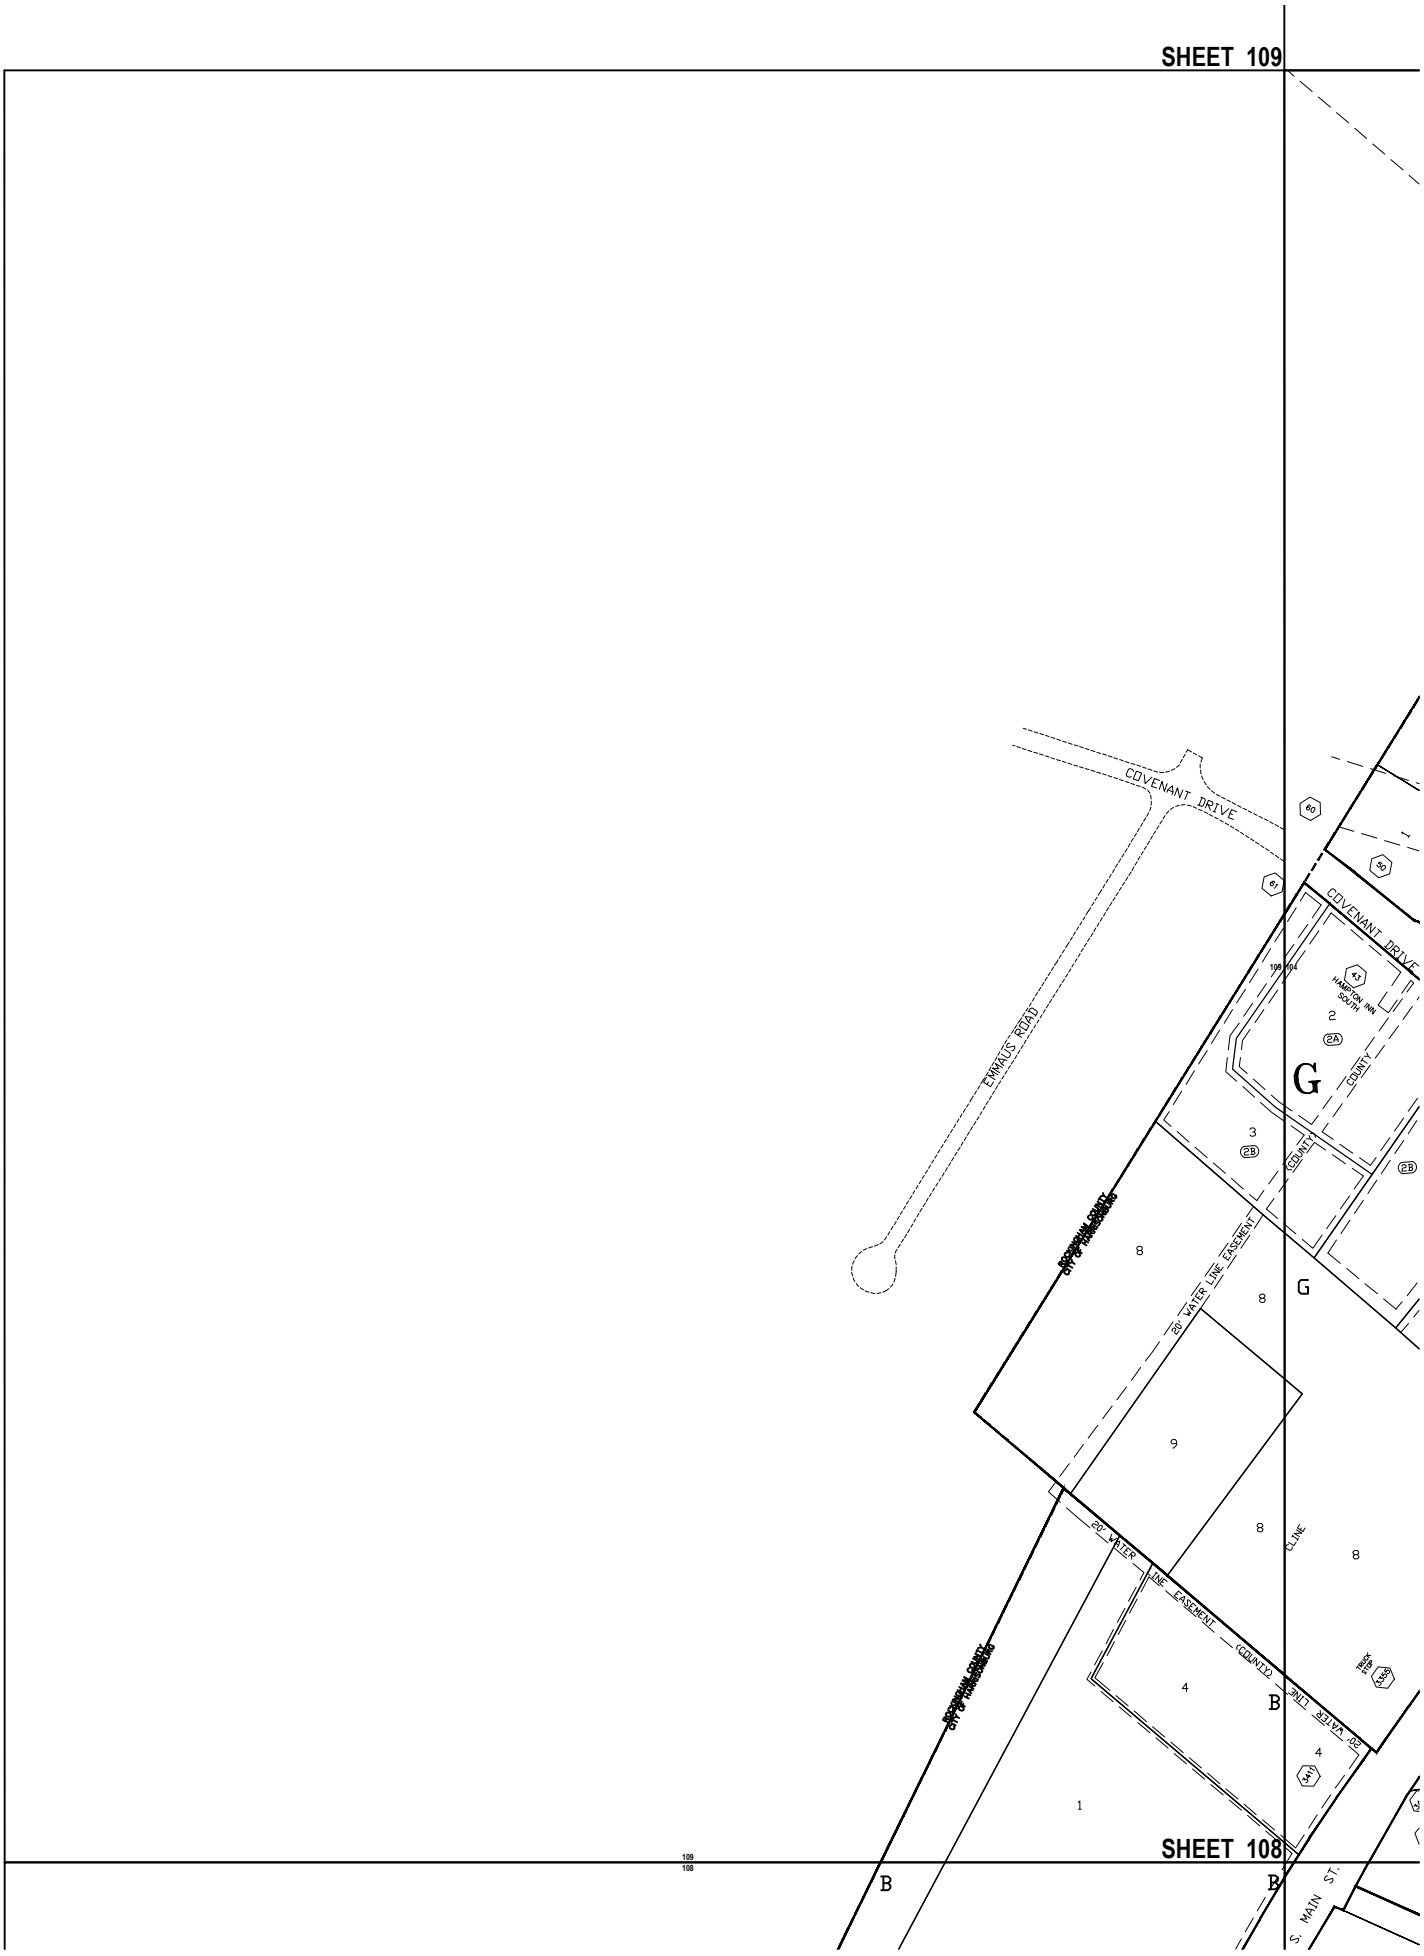
SHEET 109
COVENANT DRIVE
EMMAUS ROAD
COVENANT DRIVE
HAMPTON INN SOUTH
COUNTY
COUNTY
20' WATER LINE EASEMENT
20' WATER LINE EASEMENT (COUNTY)
20' WATER LINE
CLINE
TRACK STOP
S. MAIN ST.
G
G
B
B
B
SHEET 108