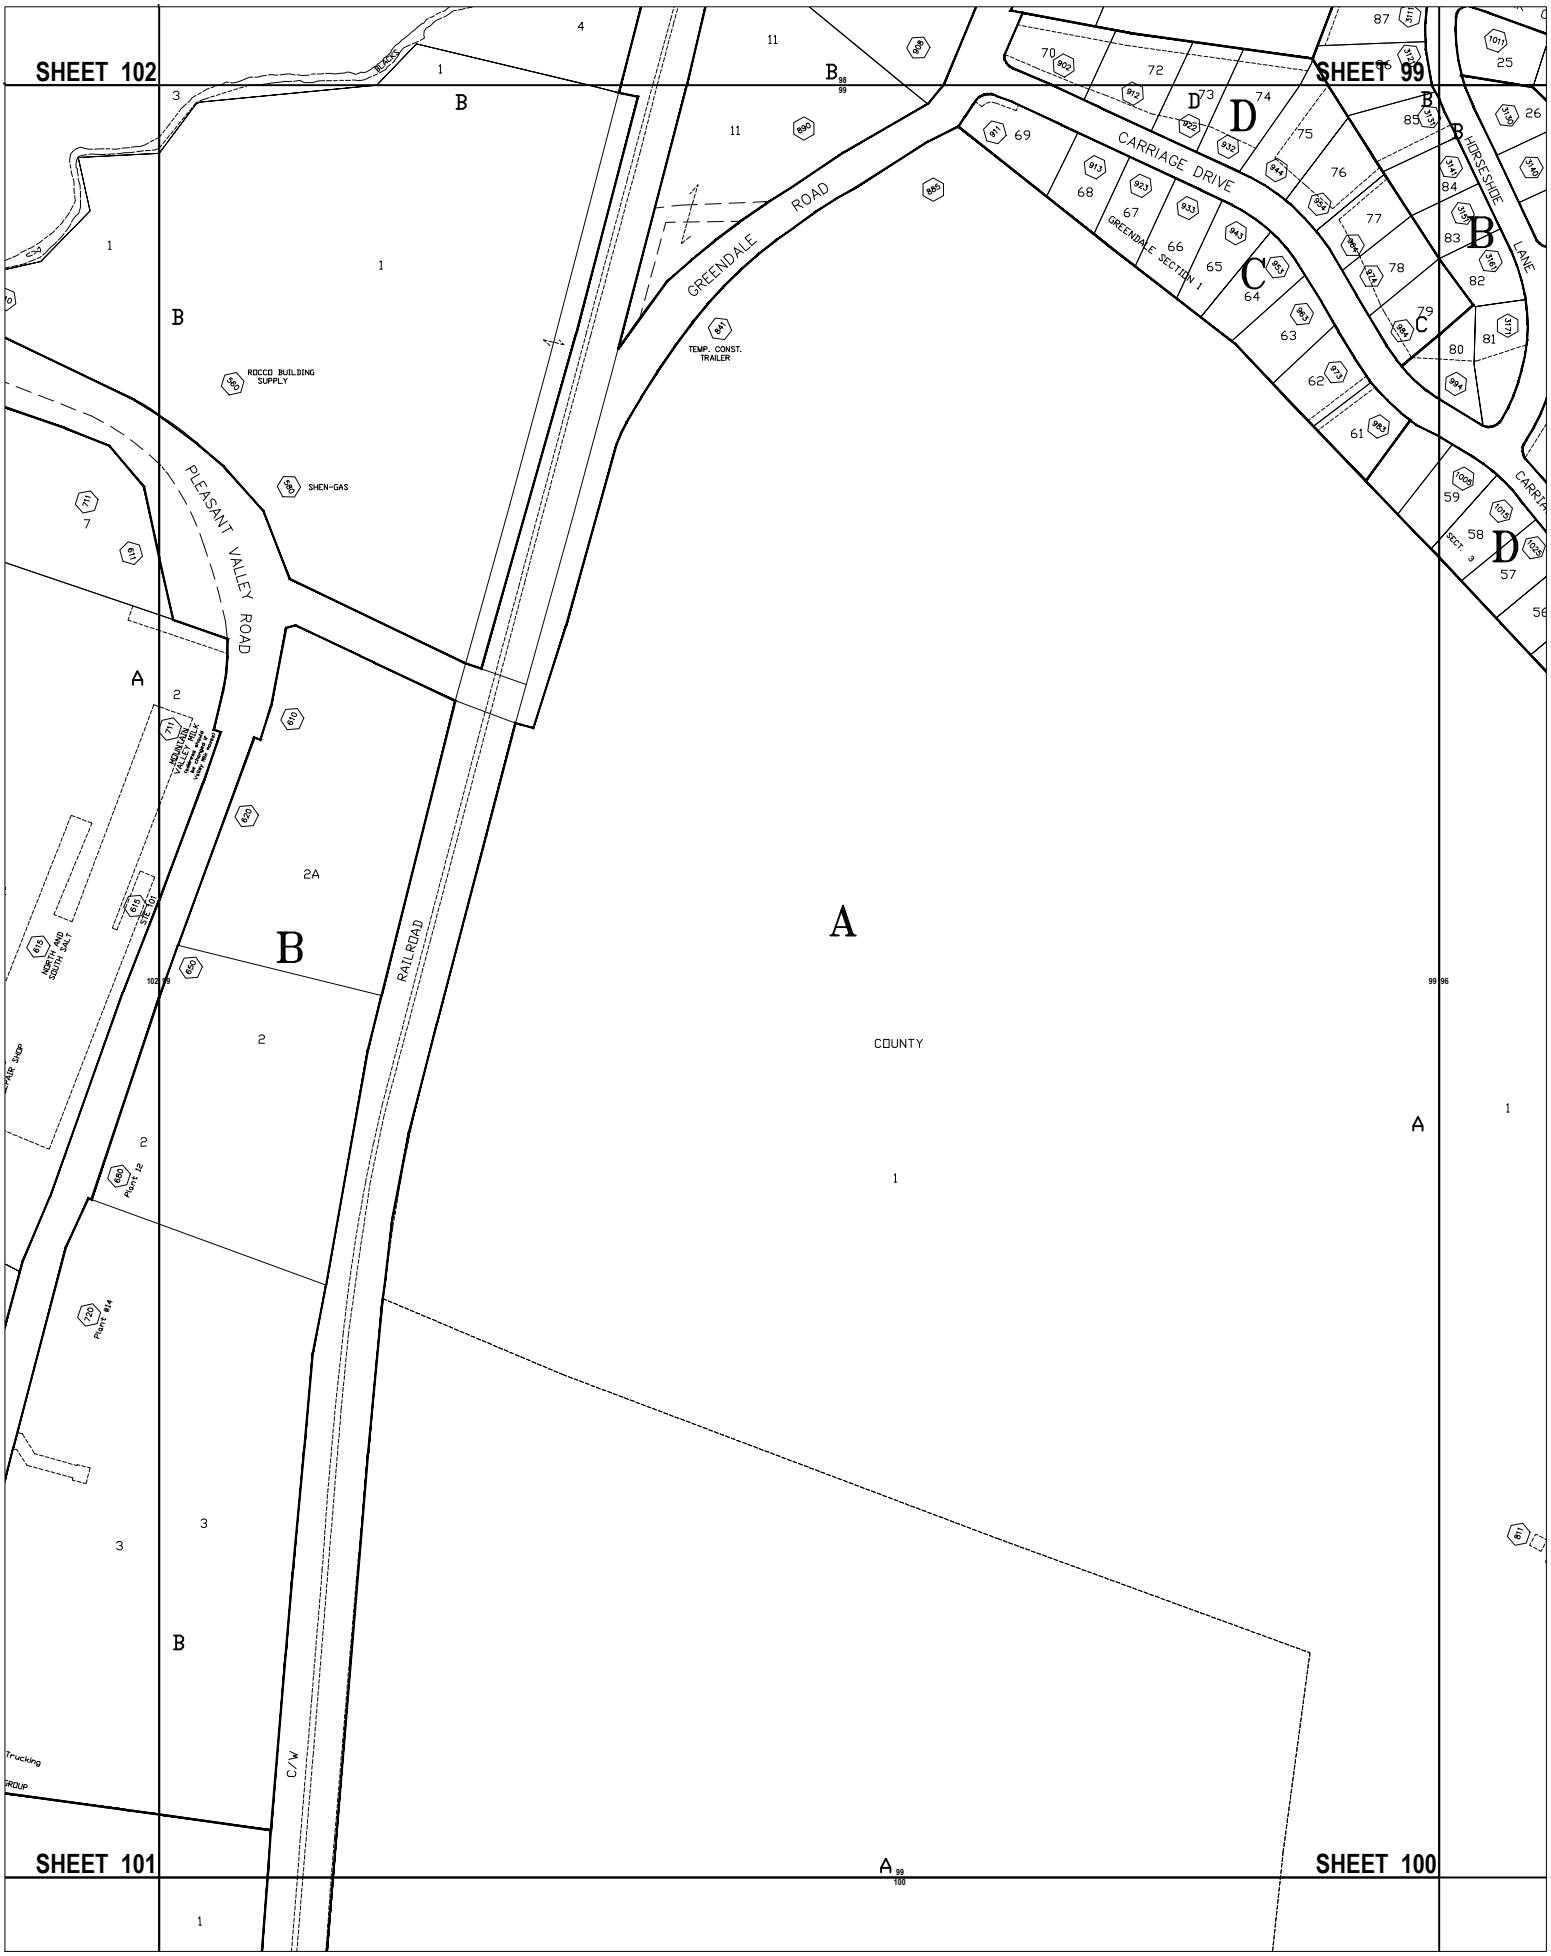
SHEET 102
SHEET 99
SHEET 101
SHEET 100
ROCCO BUILDING SUPPLY
SHEN-GAS
PLEASANT VALLEY ROAD
GREENDALE ROAD
TEMP. CONST. TRAILER
CARRIAGE DRIVE
GREENDALE SECTION 1
HORSESHOE LANE
RAILROAD
COUNTY
A
B
C
D