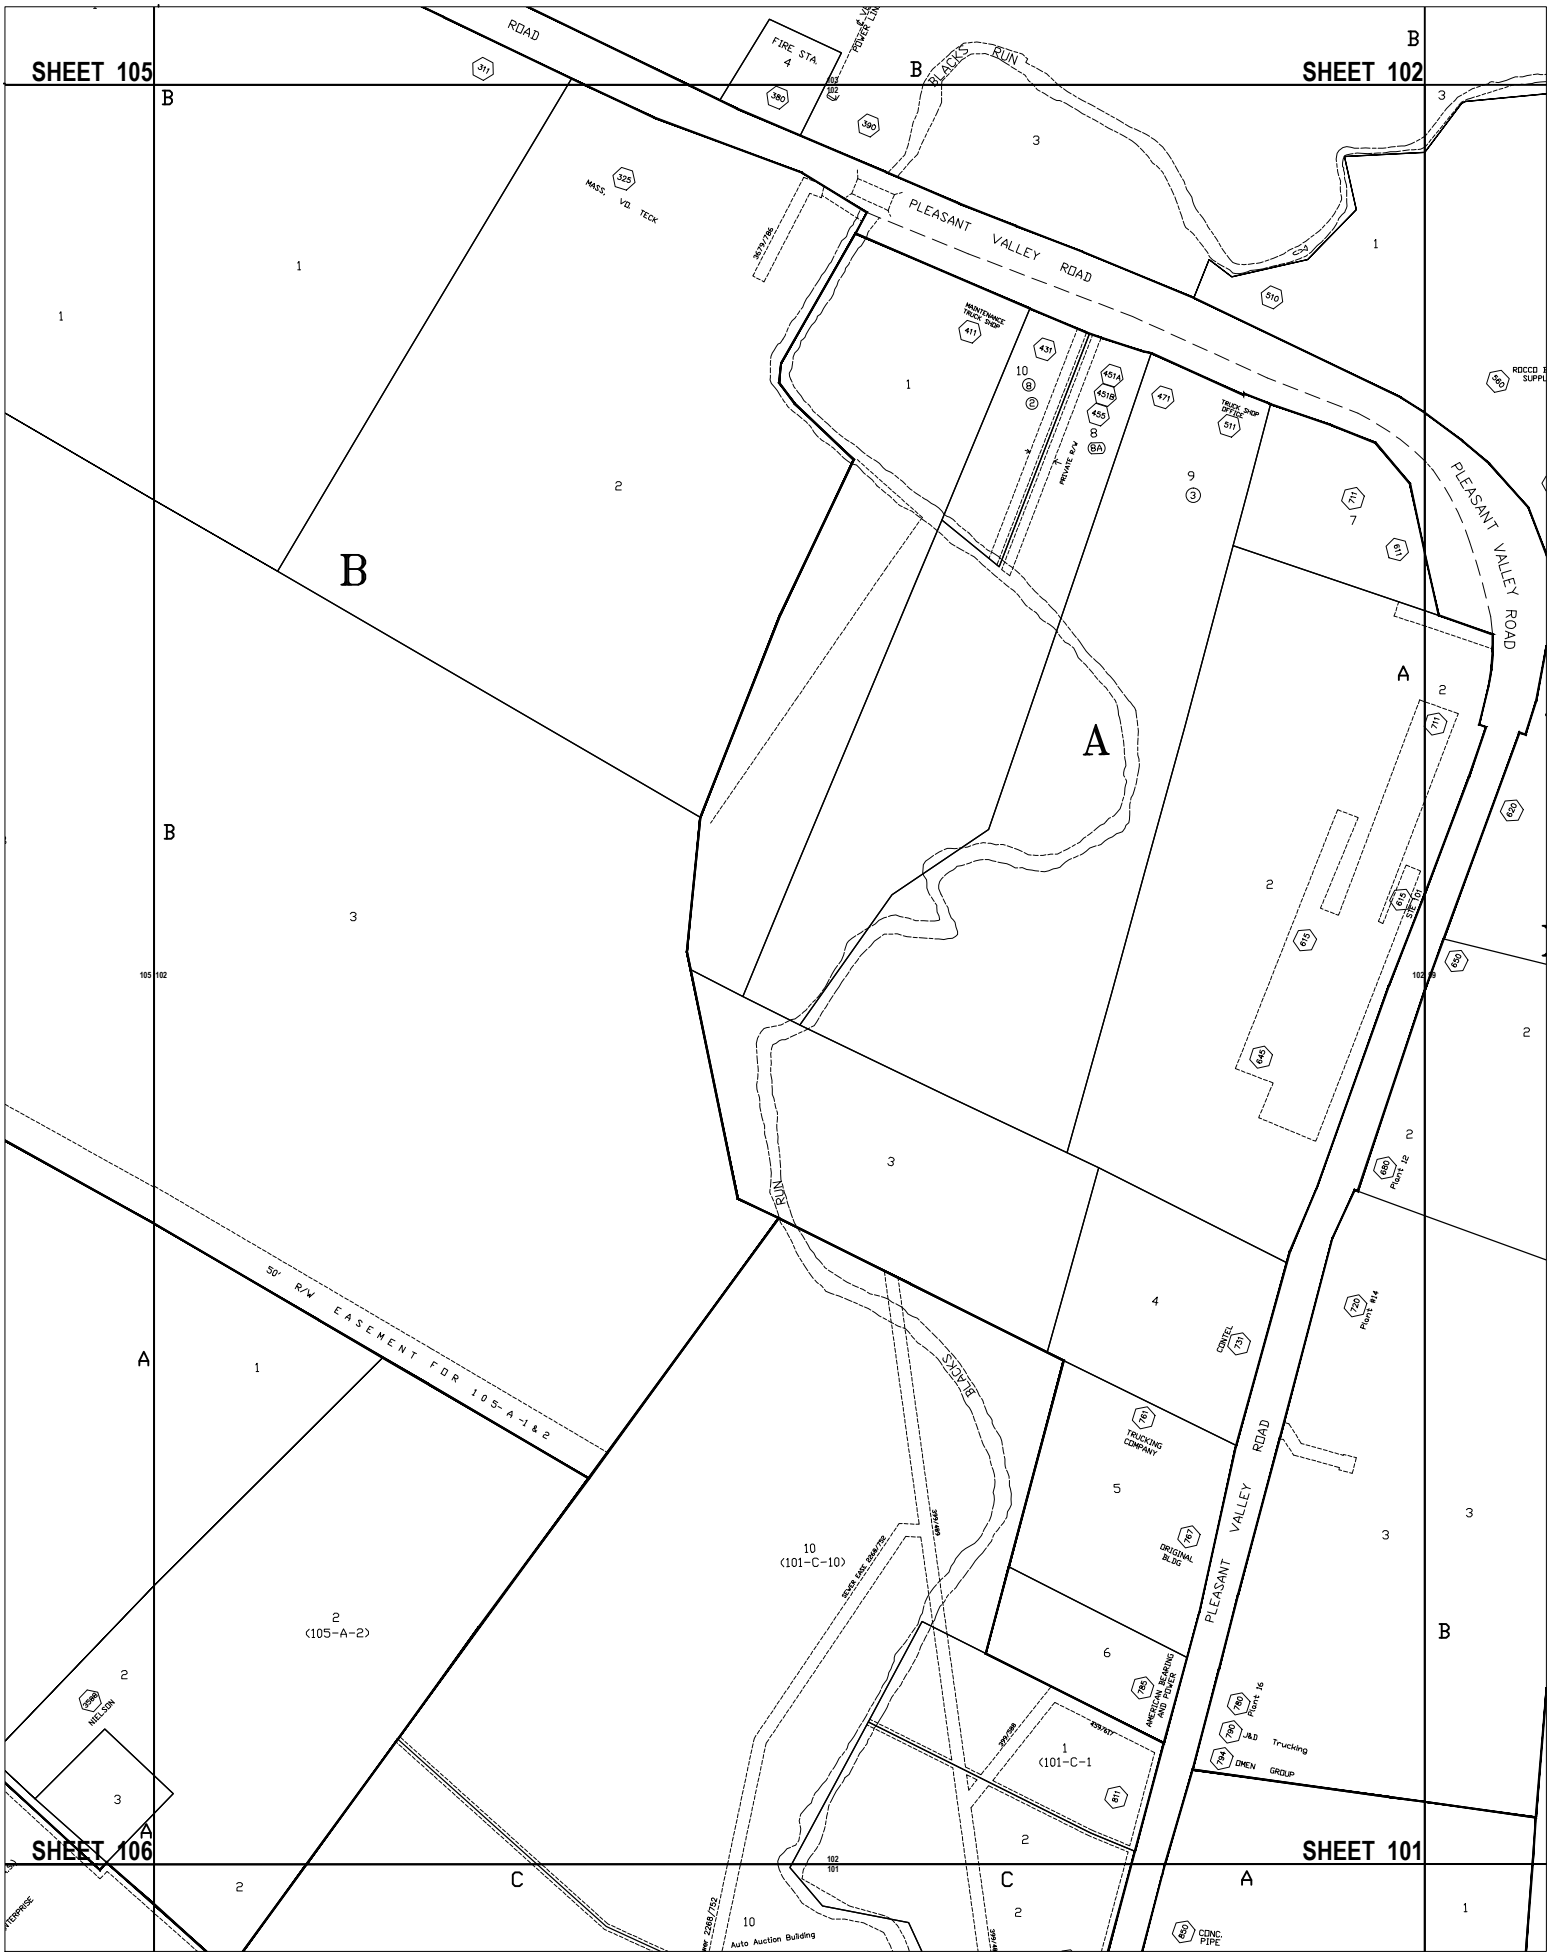
SHEET 105
SHEET 102
SHEET 106
SHEET 101
PLEASANT VALLEY ROAD
BLACKS RUN
FIRE STA. 4
MASS. VOL. TECK
MAINTENANCE TRUCK SHOP
TRUCK SHOP OFFICE
PRIVATE R/W
50' R/W EASEMENT FOR 105-A-1 & 2
(105-A-2)
(101-C-10)
(101-C-1
TRUCKING COMPANY
ORIGINAL BLDG
AMERICAN BEARING AND POWER
J&D Trucking
DMEN GROUP
CONC. PIPE
Auto Auction Building