


## FIRST FLOOR PIPING PLAN - CHILLER BUILDING

SCALE: 1/4"=1'-0"

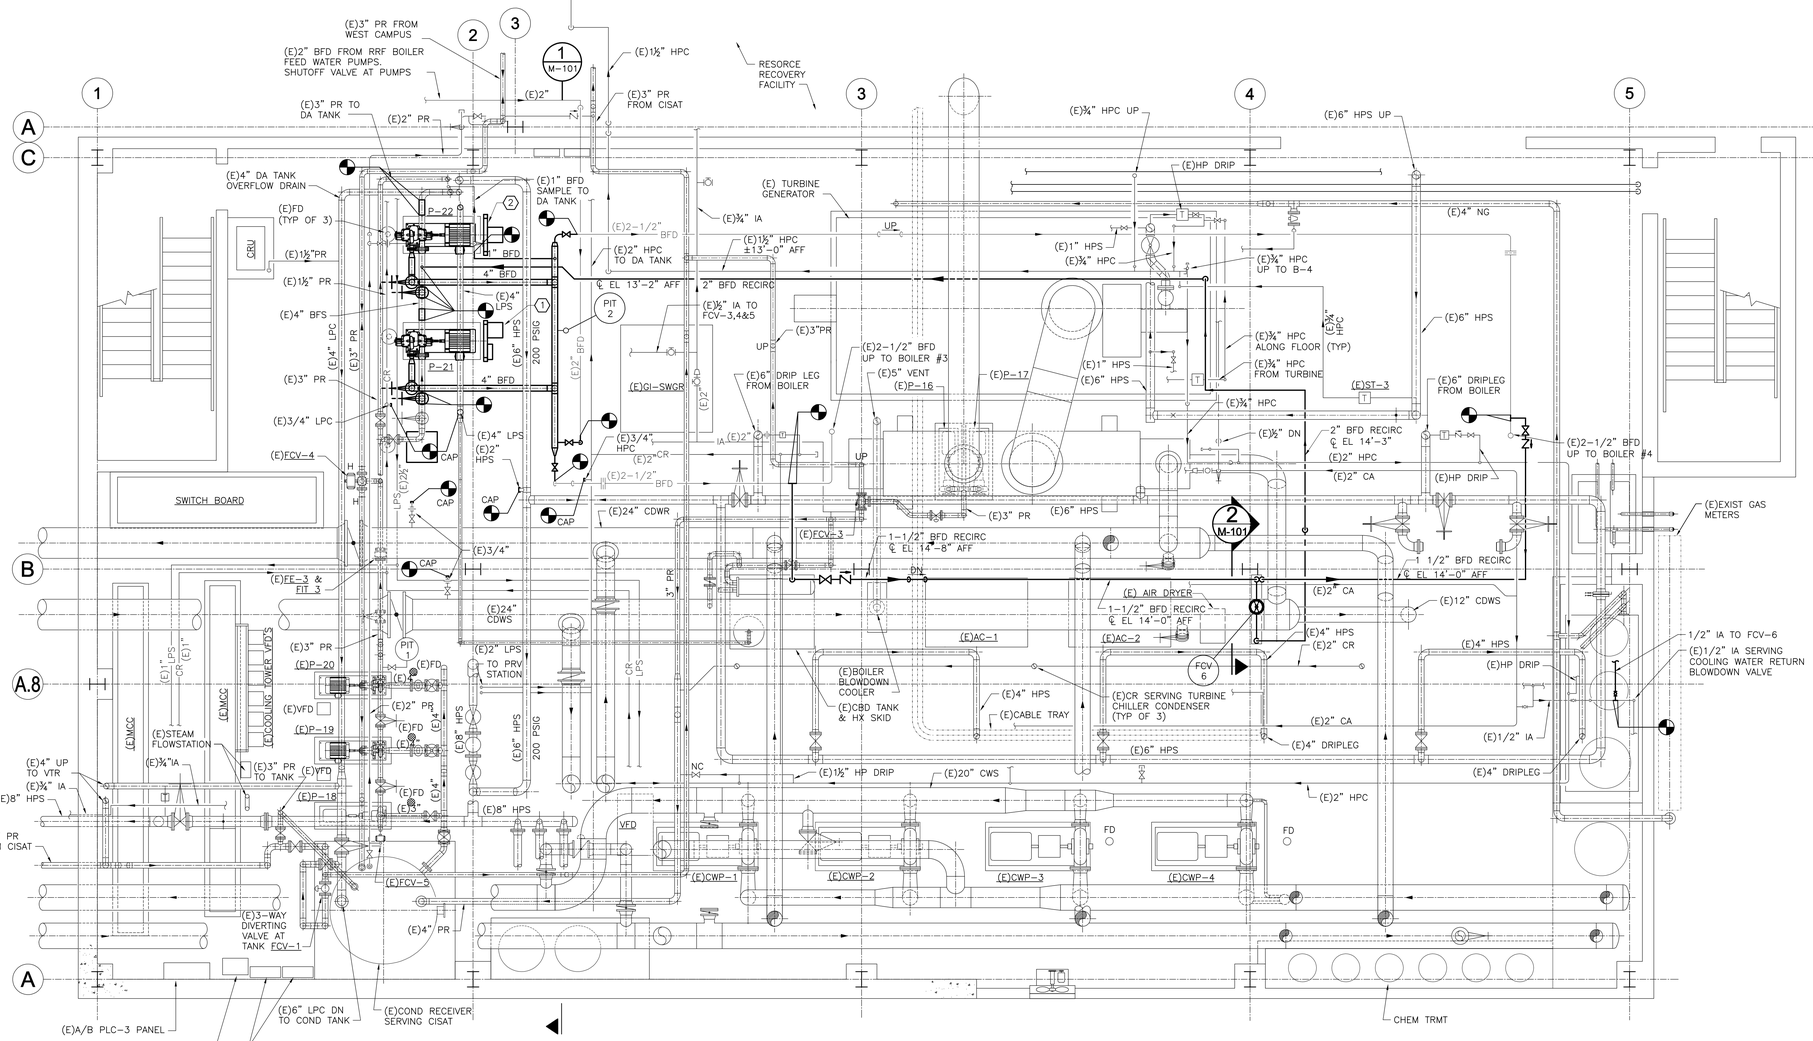


## SECTION

SCALE: 1/4"=1'-0"

1 / M-101

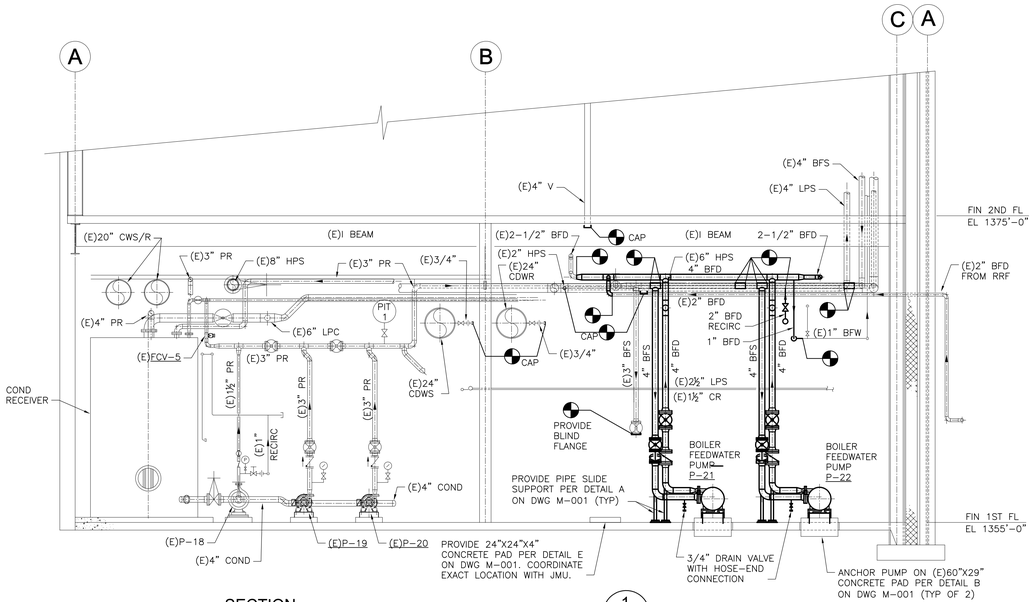


## FCV-6 ELEVATION

SCALE: 1/2"=1'-0"

2 / M-101

## CONSTRUCTION NOTES:

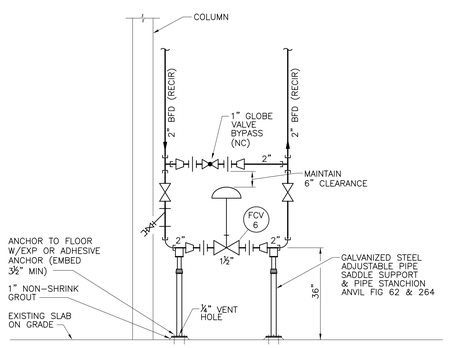1. PROVIDE PRESSURE GAUGES, VFD & SIGNAL SPLITTER ENCLOSURE MOUNTING PER DETAIL C ON DWG M-001.
2. PROVIDE PRESSURE GAUGES & VFD MOUNTING PER DETAIL C ON DWG M-001, EXCEPT CENTER VFD AND SIGNAL SPLITTER ENCLOSURE IS NOT REQUIRED.




## KEY PLAN

NO SCALE

IF THIS DRAWING IS REDUCED, GRAPHIC SCALE MUST BE USED.

4' 2' 0 4'
1/4" = 1'-0"
1/2" 0 1' 2' 3' 4'
1/2" = 1'-0"

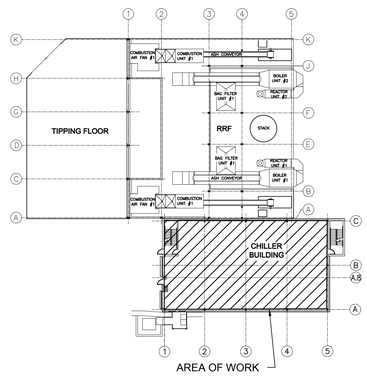Wiley|Wilson
Constant Progress
1777 Harrisonburg Drive, Lynchburg, Virginia 24502-4272
phone 434-947-1601 | fax 434-947-1601 | web wileywilson.com

COMMONWEALTH OF VIRGINIA MICHAEL J. CEHL Lic. No. 24098 PROFESSIONAL ENGINEER

CITY OF HARRISONBURG RRF
JMU BOILER FEED PUMP
REPLACEMENT
HARRISONBURG, VA

| MRK | DATE | REVISION DESCRIPTION |
|---|---|---|

| | |
|---|---|
| COMM NO: | 212272.00 |
| DATE: | AUGUST 14, 2013 |
| DRAWN: JPH | DESIGN: MJG |
| CHECK: MJG | |
| CAD FILE: | 212272M101.dwg |
| SHEET TITLE | FIRST FLOOR PIPING PLAN AND SECTION - CHILLER BUILDING |
| SHT. NO. | M-101 |
| REV. NO. | 0 |