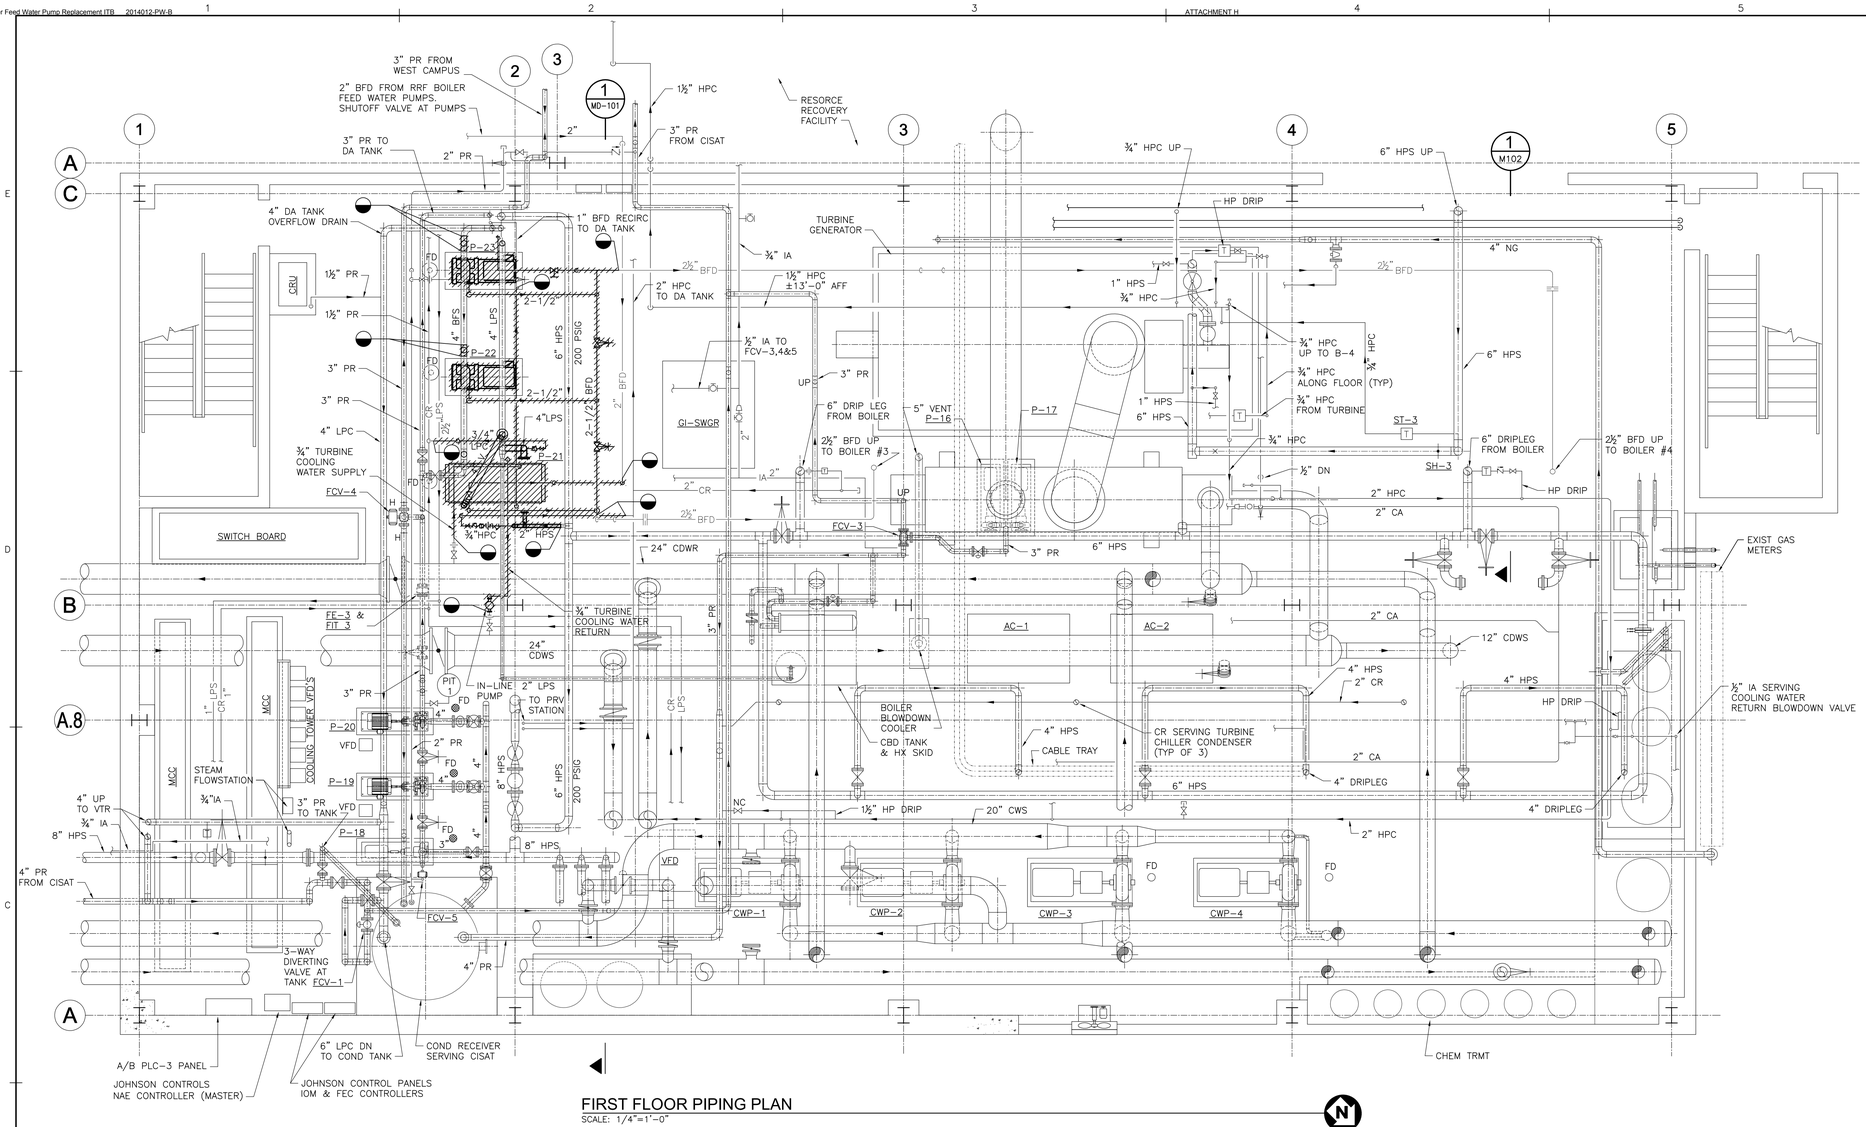

FIRST FLOOR PIPING PLAN

SCALE: 1/4"=1'-0"

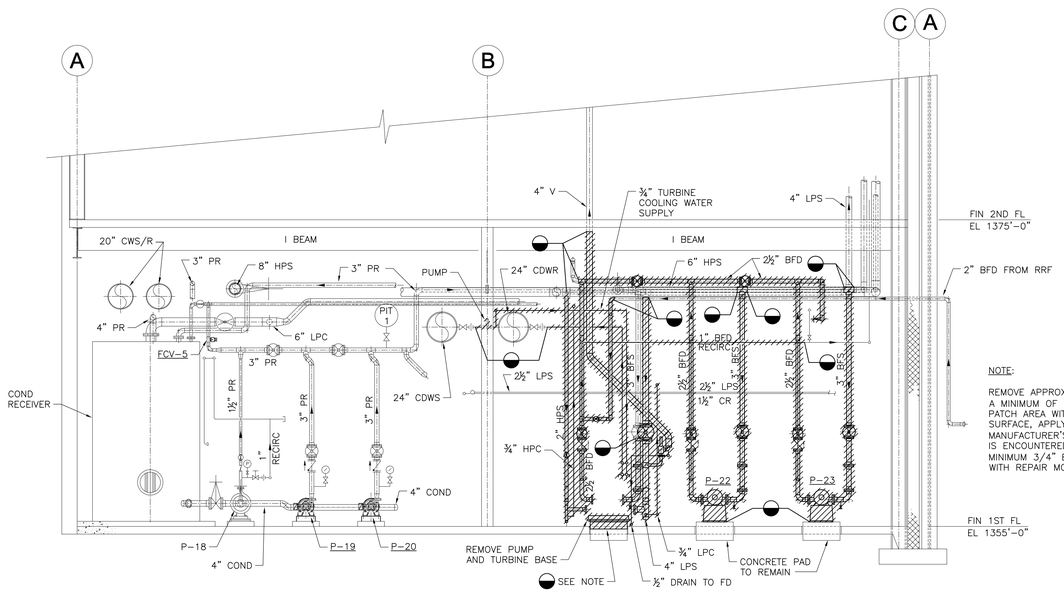

NOTE:

REMOVE APPROX 29"X78"X4" TALL CONCRETE PAD TO A MINIMUM OF 1/2" BELOW THE FLOOR SURFACE. PATCH AREA WITH SIKATOP 122 PLUS. PREPARE SURFACE, APPLY MORTAR AND CURE ACCORDING TO MANUFACTURER'S RECOMMENDATIONS. IF REINFORCING IS ENCOUNTERED, CUT BACK OR GRIND STEEL TO MINIMUM 3/4" BELOW FLOOR SURFACE AND COVER WITH REPAIR MORTAR.

SECTION

SCALE: 1/4"=1'-0"

1 MD-101

GENERAL NOTES:

1. REFER TO DRAWING MD-601 FOR EXTENT OF DEMOLITION.

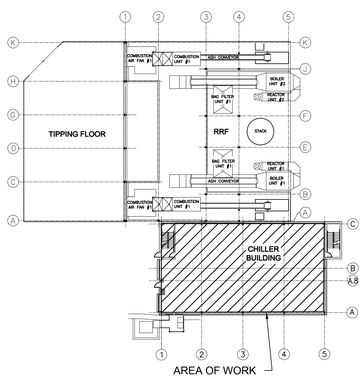

KEY PLAN

NO SCALE

IF THIS DRAWING IS REDUCED, GRAPHIC SCALE MUST BE USED.

4' 2' 0 4'

1/4" = 1'-0"

Wiley|Wilson
Constant Progress
1727 Nationwide Drive, Lynchburg, Virginia 24502-4272
phone 434-947-1901 | fax 434-947-1951 | web wileywilson.com

COMMONWEALTH OF VIRGINIA
MICHAEL J. GEHL
Lic. No. 24398
9/4/13
PROFESSIONAL ENGINEER

CITY OF HARRISONBURG RRF
JMU BOILER FEED PUMP
REPLACEMENT

HARRISONBURG, VA

MRK	DATE	REVISION DESCRIPTION

COMM NO: 212272.00
DATE: AUGUST 14, 2013
DRAWN: JPH DESIGN: MJG
CHECK: MJG
CAD FILE: 212272MD101.dwg
SHEET TITLE
FIRST FLOOR PIPING PLAN AND SECTION - CHILLER BUILDING - DEMOLITION

SHT. NO. MD-101 REV. NO. 0