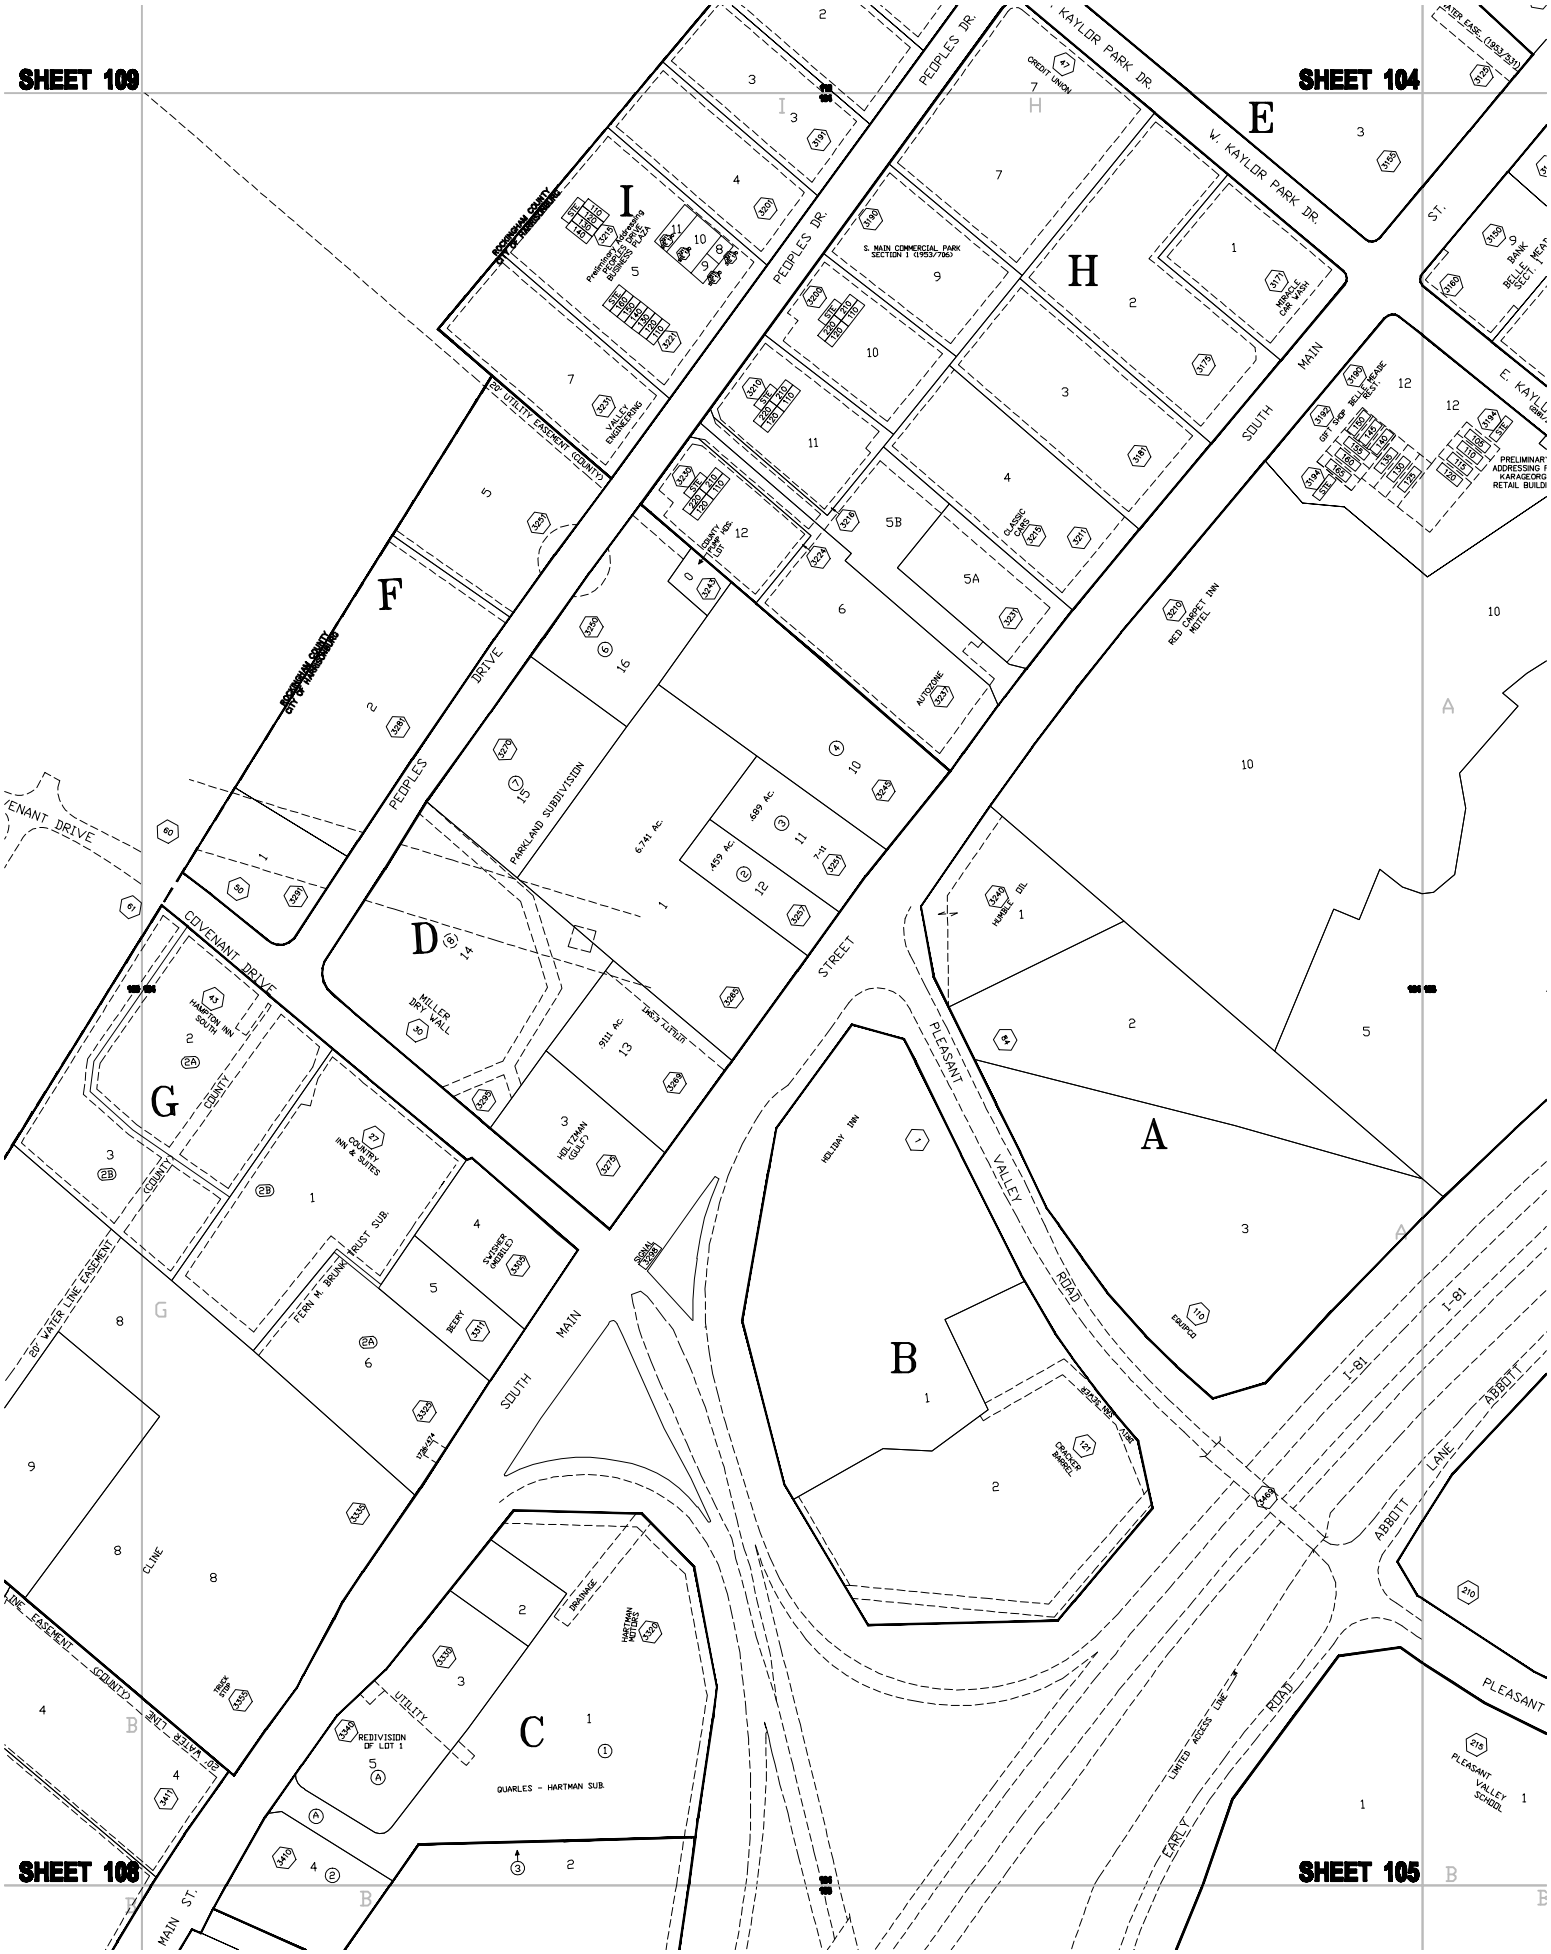
SHEET 109
SHEET 104
SHEET 108
SHEET 105
PEOPLES DR.
W. KAYLOR PARK DR.
E. KAYLOR
SOUTH MAIN
PEOPLES DRIVE
COVENANT DRIVE
PLEASANT VALLEY ROAD
ABBOTT LANE
EARLY ROAD
MAIN ST.
I-81
A
B
C
D
E
F
G
H
I
S. MAIN COMMERCIAL PARK SECTION 1 (1953/706)
PARKLAND SUBDIVISION
MILLER DRY WALL
HOLTZMAN (GULF)
HOLIDAY INN
CRACKER BARREL
EQUIPCO
QUARLES - HARTMAN SUB.
REDIVISION OF LOT 1
HARTMAN MOTORS
PLEASANT VALLEY SCHOOL
RED CARPET INN HOTEL
HUMBLE OIL
CLASSIC CARS
AUTOZONE
MIRACLE CAR WASH
CREDIT UNION
VALLEY ENGINEERING
HAMPTON INN SOUTH
COUNTRY INN & SUITES
FERN M. BRUNK TRUST SUB.
SWISHER (MOBILE)
BEERY
CLINE
TRUCK STOP
DRAINAGE
UTILITY
20' UTILITY EASEMENT (COUNTY)
20' WATER LINE EASEMENT (COUNTY)
LIMITED ACCESS LINE
ROCKINGHAM COUNTY CITY OF HARRISONBURG
COUNTY
6.741 AC.
.689 AC.
.459 AC.
.911 AC.