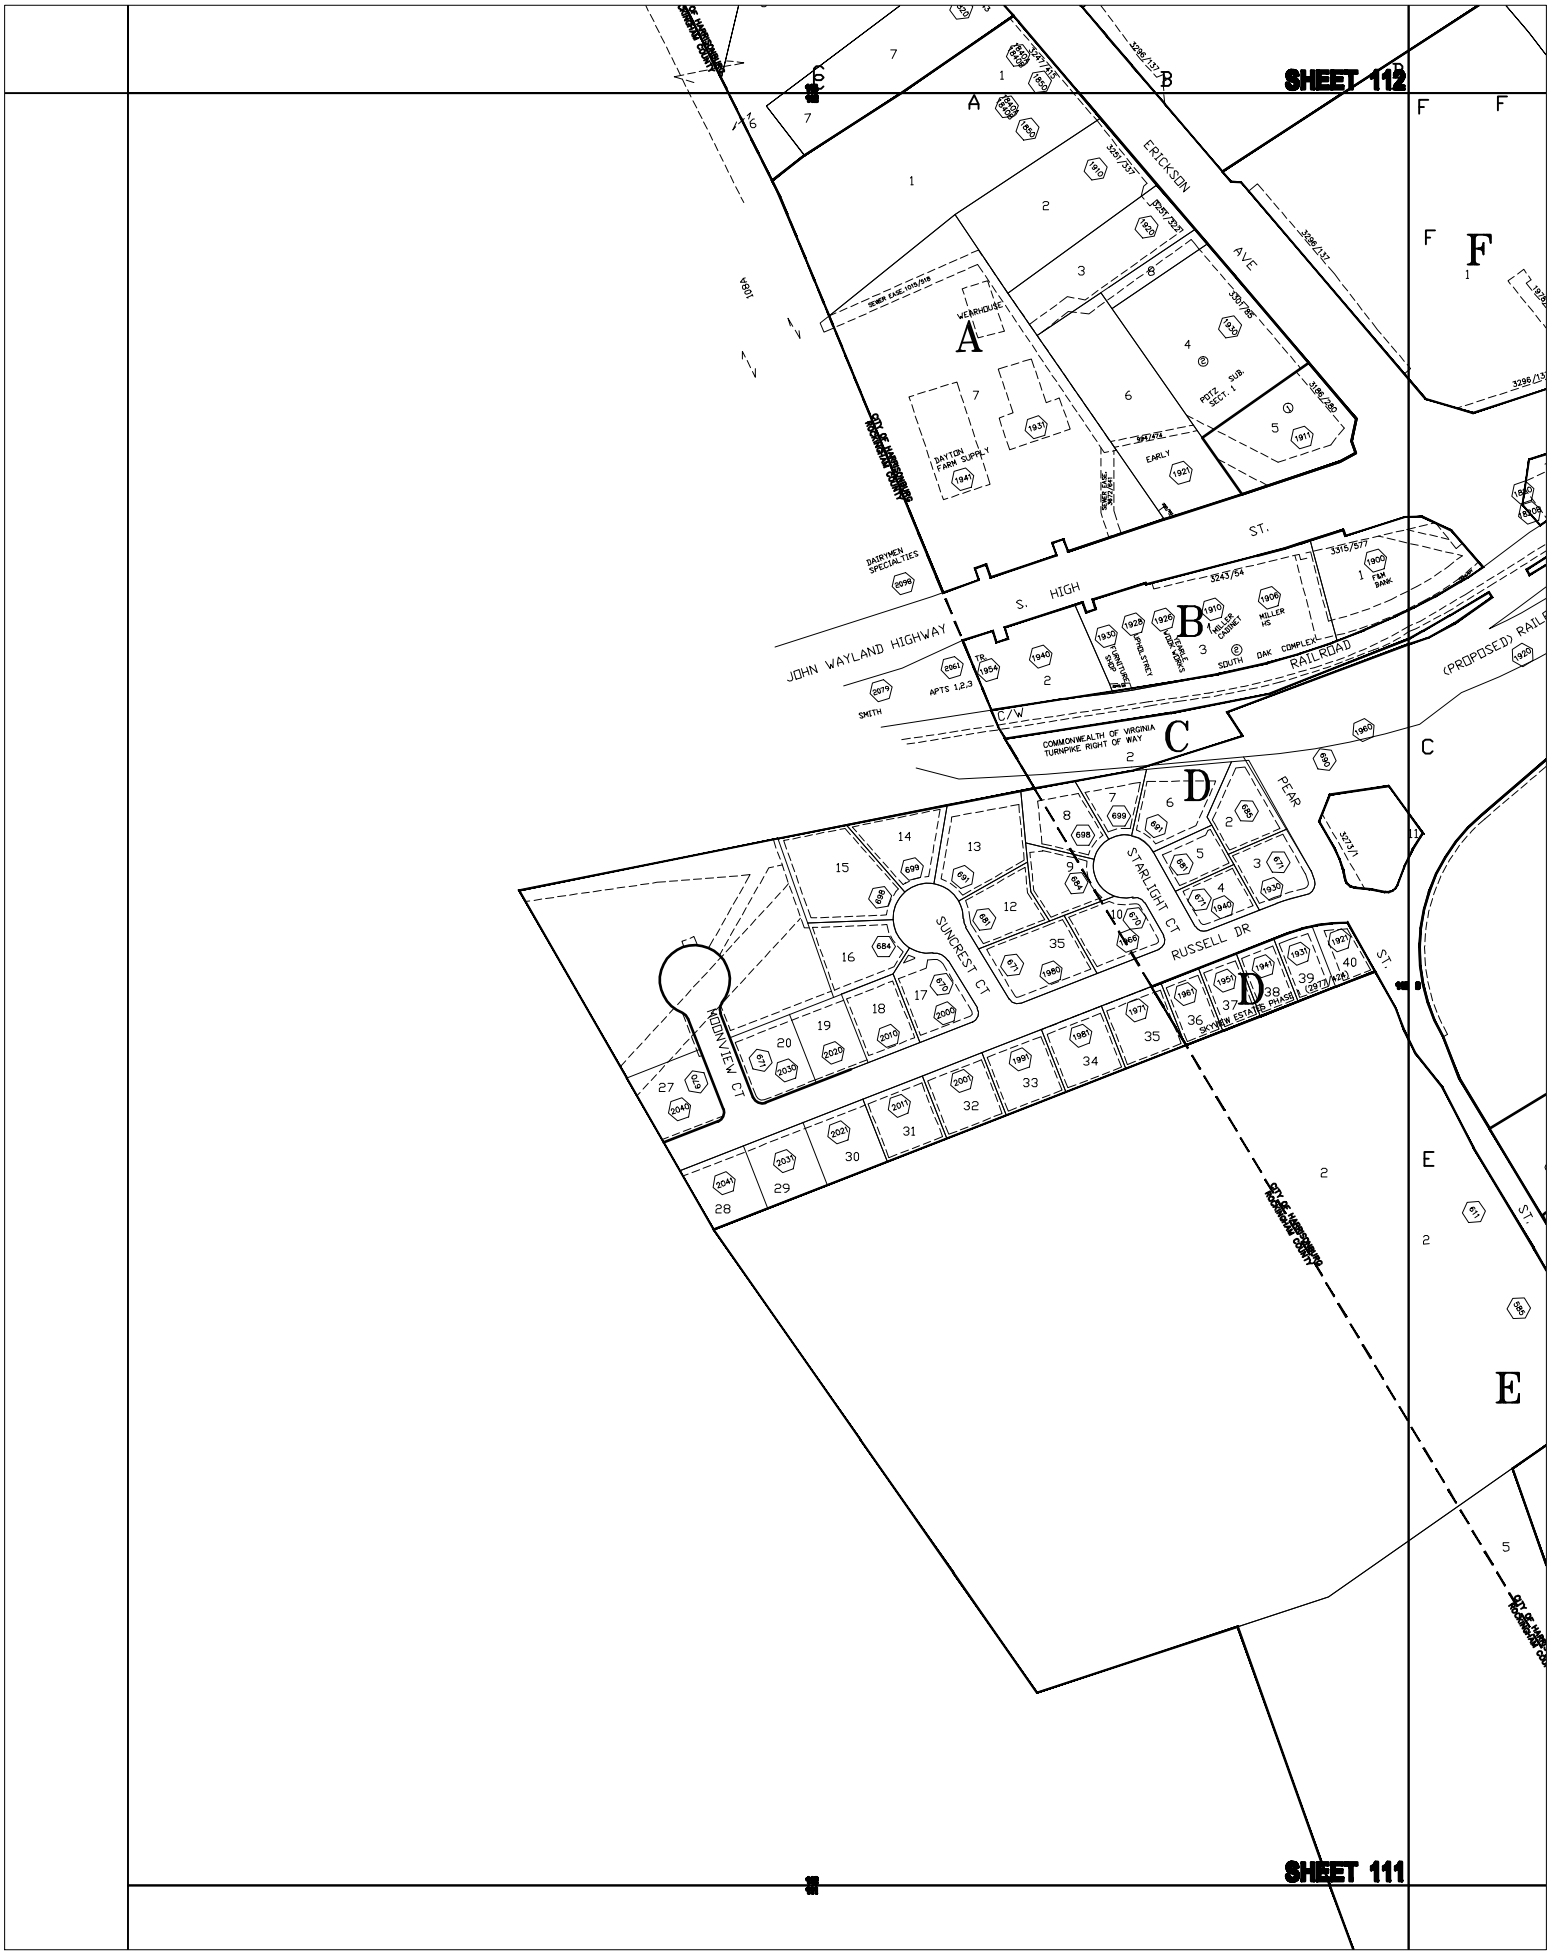
SHEET 112
SHEET 111
ERICKSON AVE
WEARHOUSE
DAYTON FARM SUPPLY
EARLY
POTZ SUB. SECT. 1
DAIRYMEN SPECIALTIES
S. HIGH ST.
JOHN WAYLAND HIGHWAY
SMITH
APTS 1,2,3
TEARLE WOOK WORKS
MILLER CABINET
MILLER HS
SOUTH OAK COMPLEX
FAM BANK
RAILROAD
(PROPOSED) RAILR
C/W
COMMONWEALTH OF VIRGINIA TURNPIKE RIGHT OF WAY
PEAR
STARLIGHT CT
RUSSELL DR
SUNCREST CT
MOONVIEW CT
SKYVIEW ESTATES PHASE 1 (2977/426)
CITY OF HARRISONBURG
ROCKINGHAM COUNTY
A
B
C
D
E
F