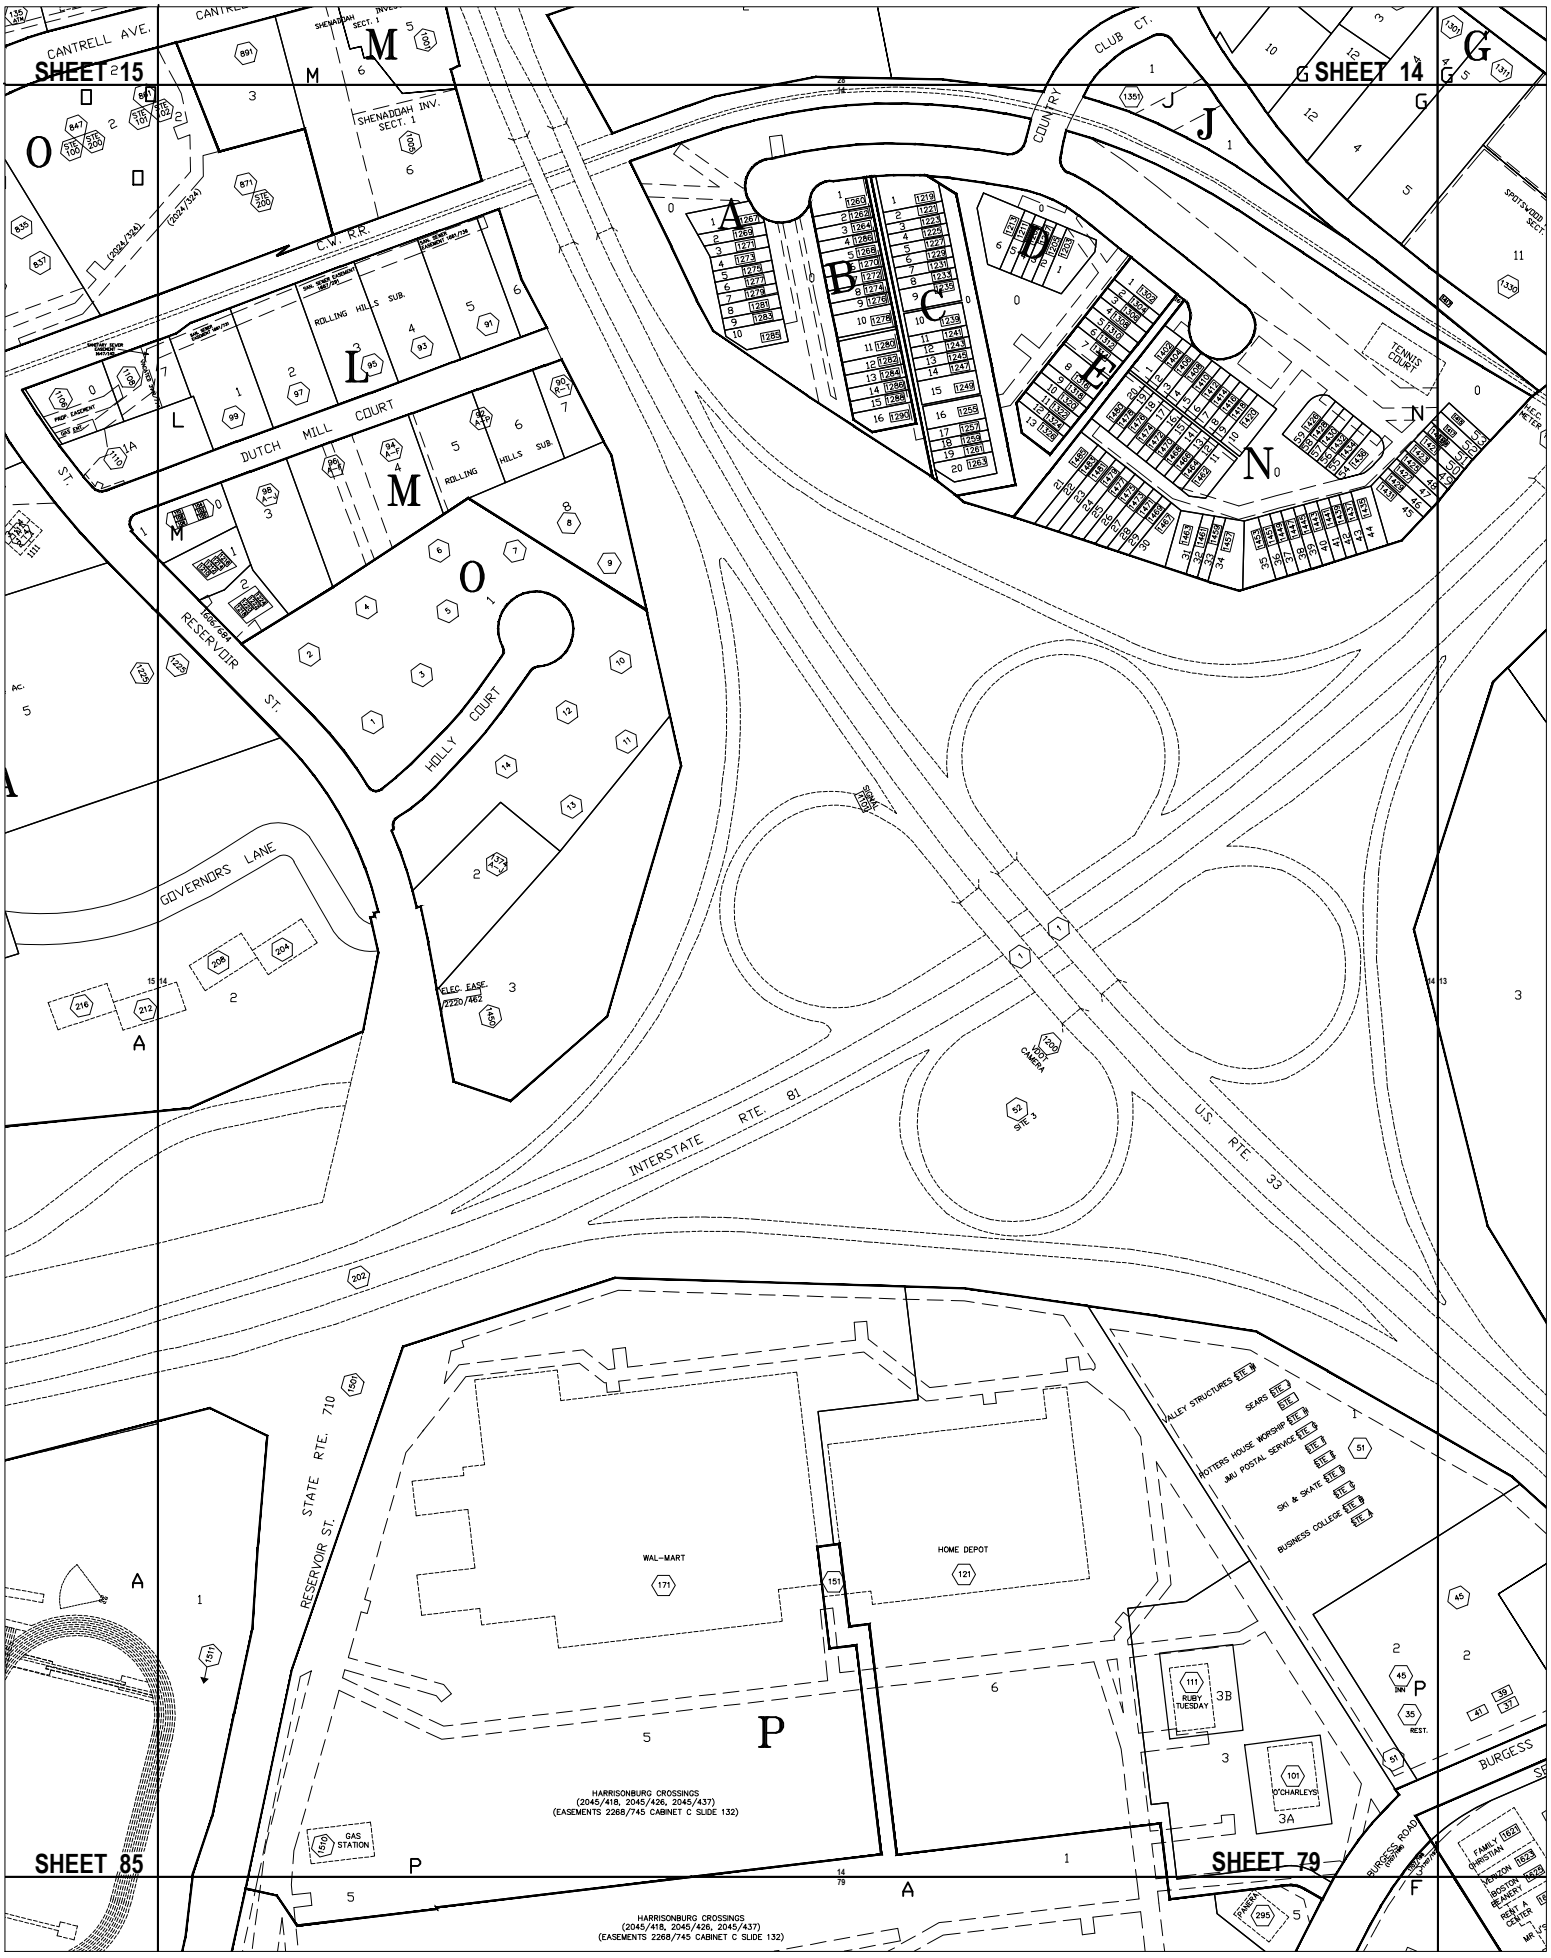
SHEET 15
SHEET 14
SHEET 85
SHEET 79
CANTRELL AVE.
SHENADOAH INV. SECT. 1
C.W. R.R.
ROLLING HILLS SUB.
DUTCH MILL COURT
RESERVOIR ST.
HOLLY COURT
GOVERNORS LANE
COUNTRY CLUB CT.
TENNIS COURT
INTERSTATE RTE. 81
U.S. RTE. 33
STATE RTE. 710
RESERVOIR ST.
WAL-MART
HOME DEPOT
VALLEY STRUCTURES
SEARS
HOTTERS HOUSE WORSHIP
JMU POSTAL SERVICE
SKI & SKATE
BUSINESS COLLEGE
RUBY TUESDAY
O'CHARLEYS
GAS STATION
HARRISONBURG CROSSINGS
(2045/418, 2045/426, 2045/437)
(EASEMENTS 2268/745 CABINET C SLIDE 132)
BURGESS ROAD
FAMILY CHRISTIAN
HORIZON
BOSTON BEANERY
RENT A CENTER