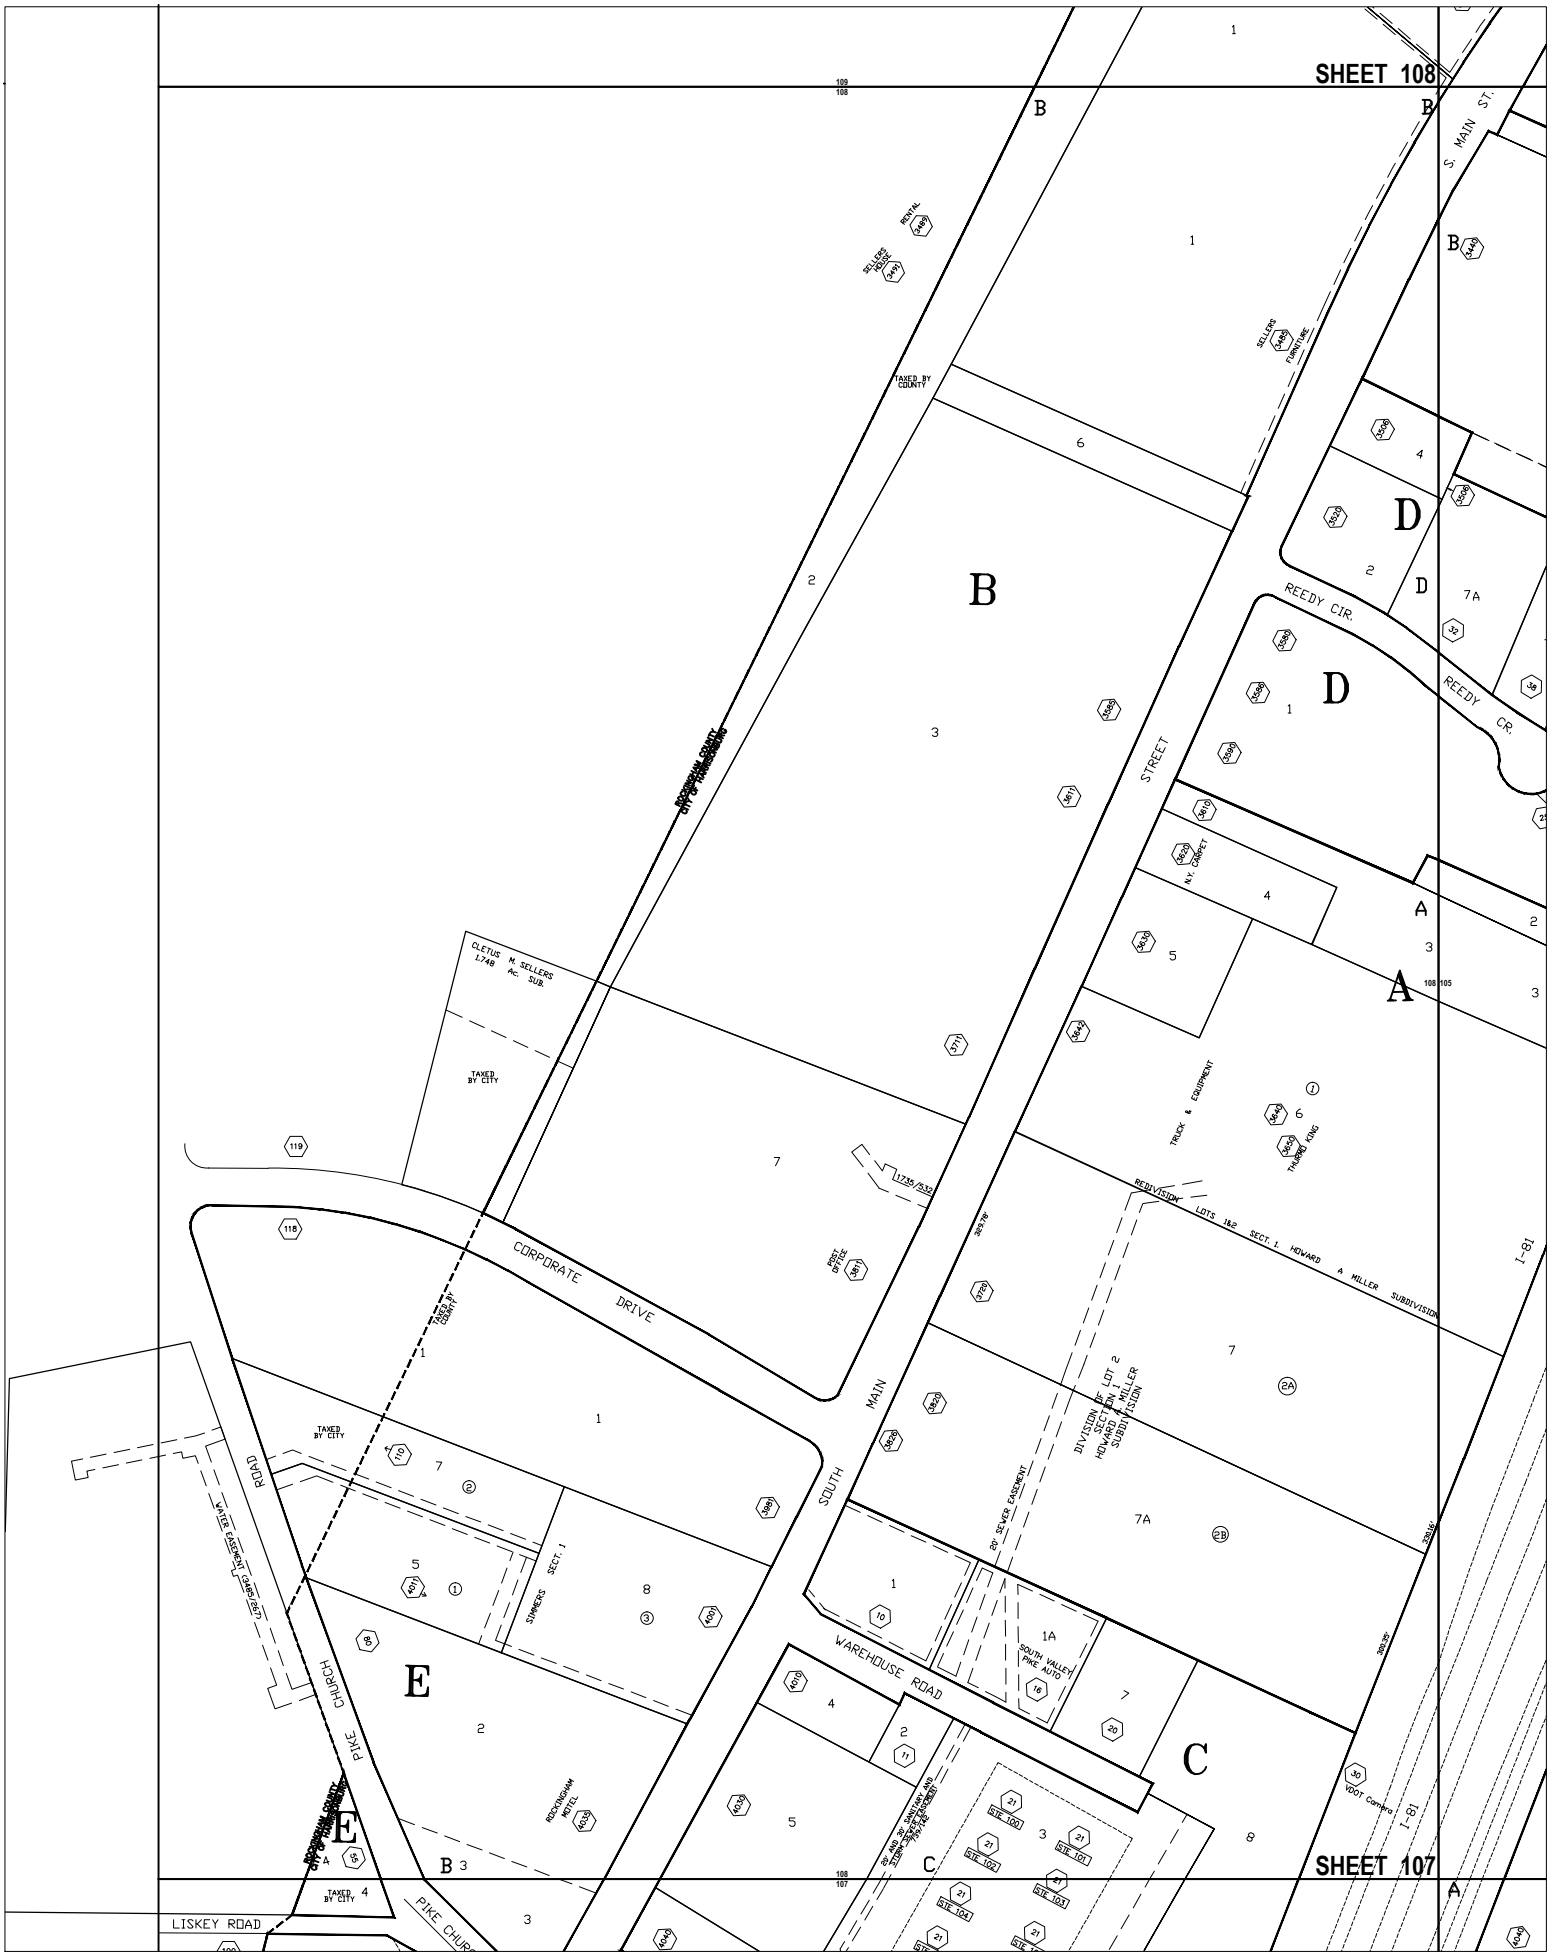
SHEET 108
SHEET 107
S. MAIN ST.
REEDY CIR.
REEDY CR.
STREET
SOUTH MAIN
CORPORATE DRIVE
WAREHOUSE ROAD
PIKE CHURCH ROAD
LISKEY ROAD
I-81
CLETUS M. SELLERS 1.748 Ac. SUB.
TAXED BY CITY
TAXED BY COUNTY
TRUCK & EQUIPMENT
THURRO KING
REDIVISION LOTS 1&2 SECT. 1, HOWARD A MILLER SUBDIVISION
DIVISION OF LOT 2 SECTION 1 HOWARD A MILLER SUBDIVISION
20' SEWER EASEMENT
SOUTH VALLEY PIKE AUTO
SIMMERS SECT. 1
ROCKINGHAM MOTEL
WATER EASEMENT
VDOT Camera
A
B
C
D
E