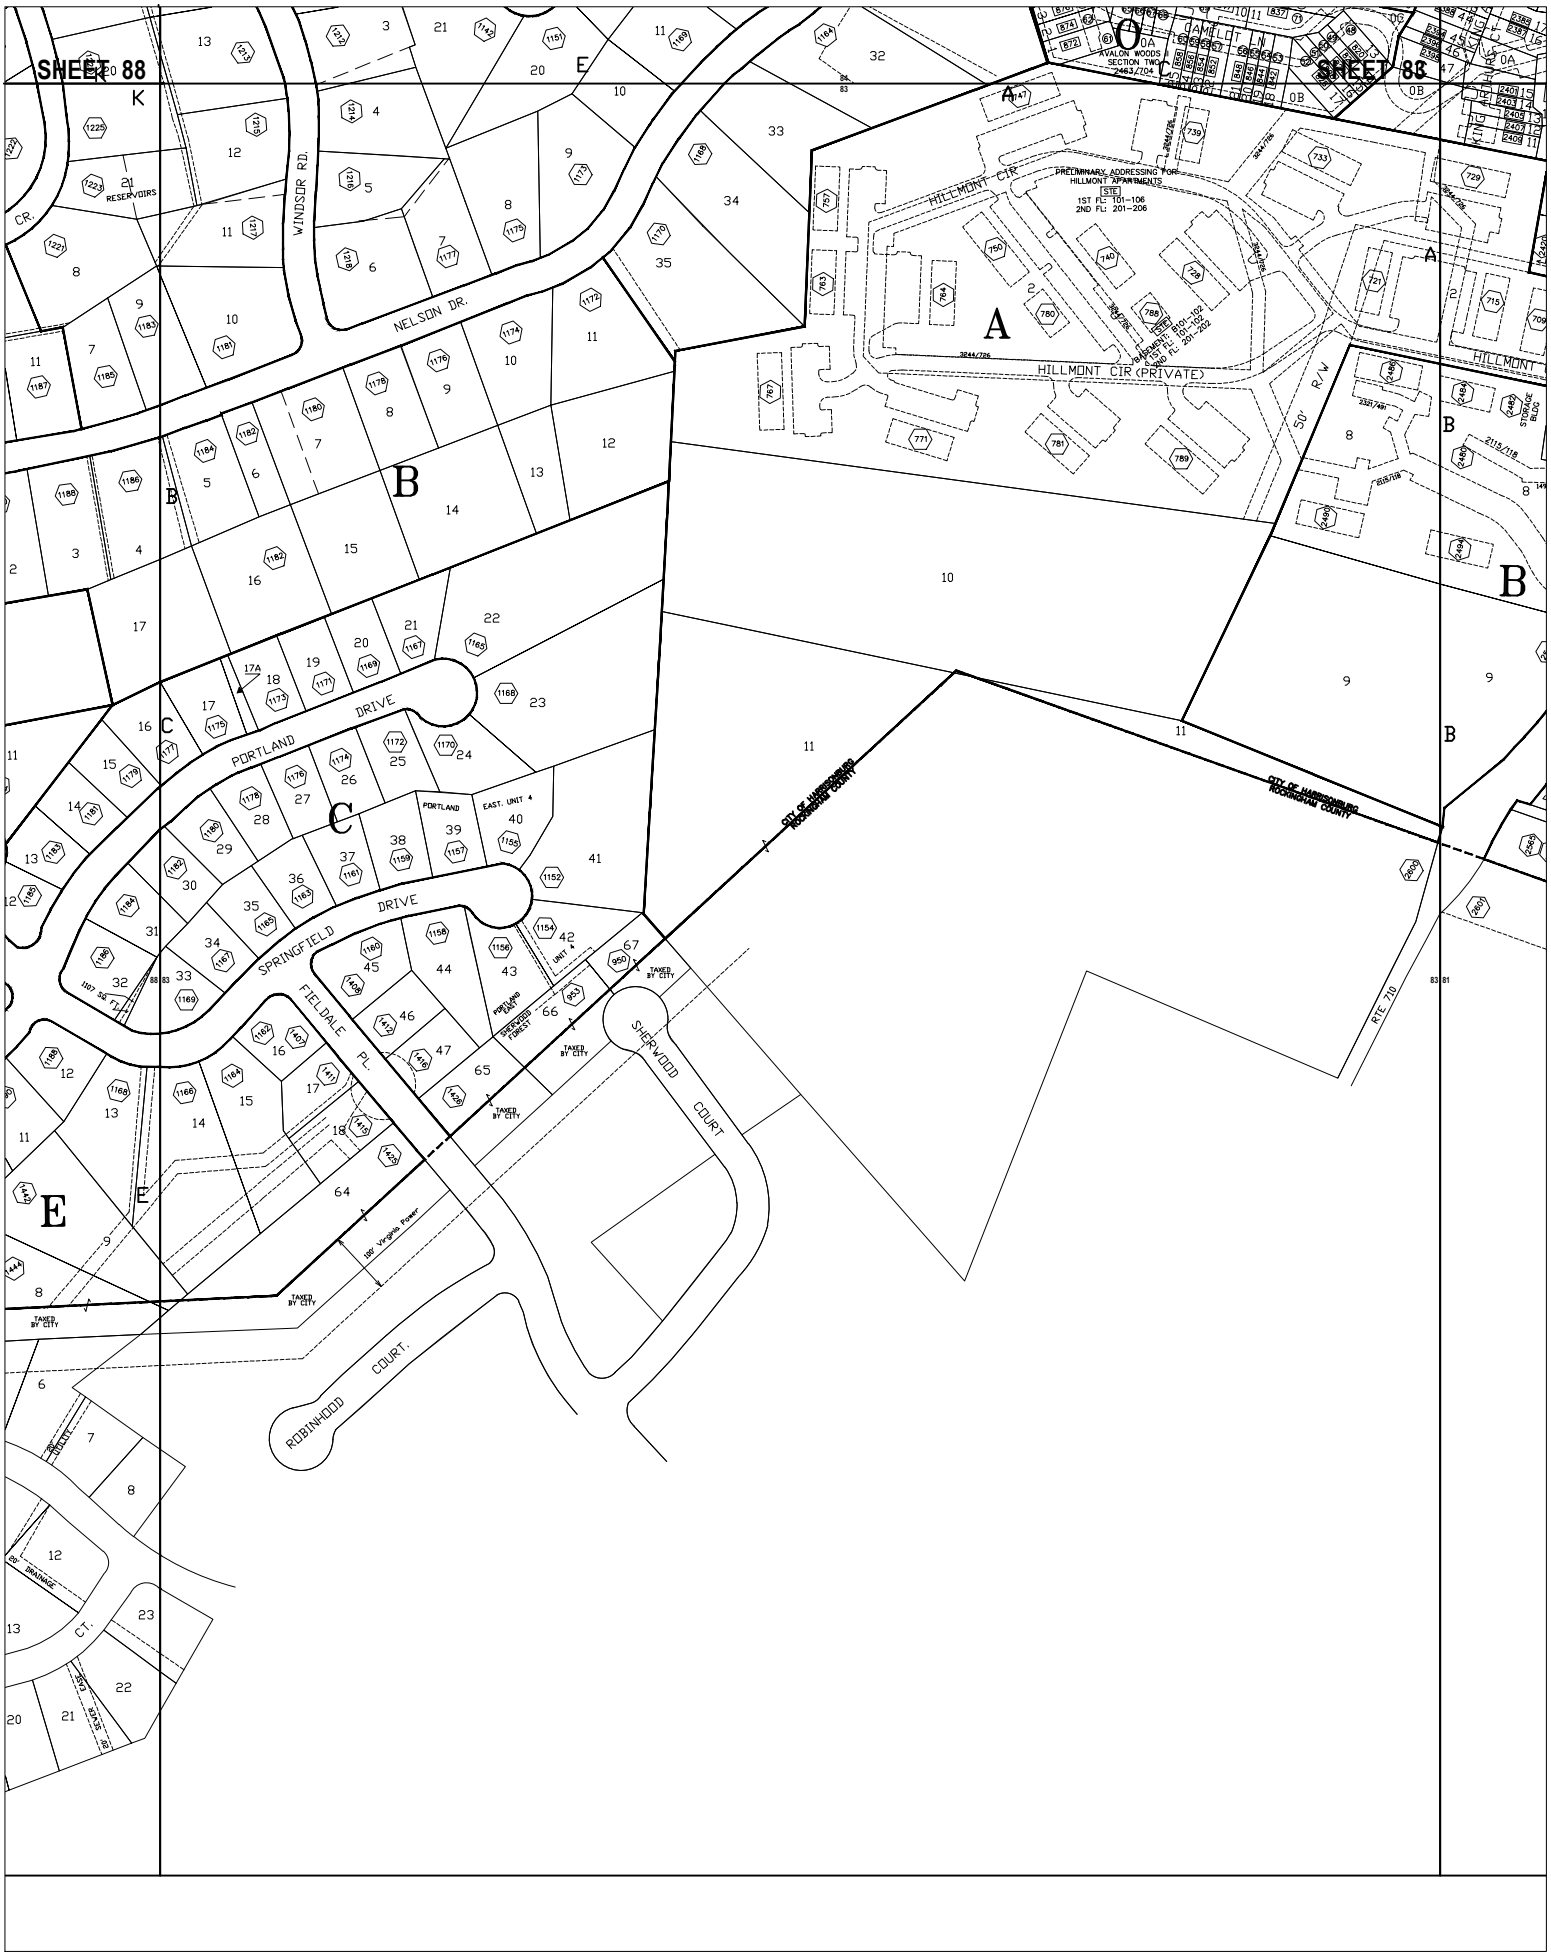
SHEET 88
SHEET 88
WINDSOR RD.
NELSON DR.
RESERVOIRS
PORTLAND DRIVE
SPRINGFIELD DRIVE
FIELDALE PL.
SHERWOOD COURT
ROBINHOOD COURT.
CITY OF HARRISONBURG
ROCKINGHAM COUNTY
RTE 710
HILLMONT CIR
HILLMONT CIR (PRIVATE)
PRELIMINARY ADDRESSING FOR
HILLMONT APARTMENTS
1ST FL: 101-106
2ND FL: 201-206
AVALON WOODS
SECTION TWO
CAMELOT
50' R/W
STORAGE BLDG
TAXED BY CITY
100' Virginia Power
20' DRAINAGE
20' SEWER EASE
CT.