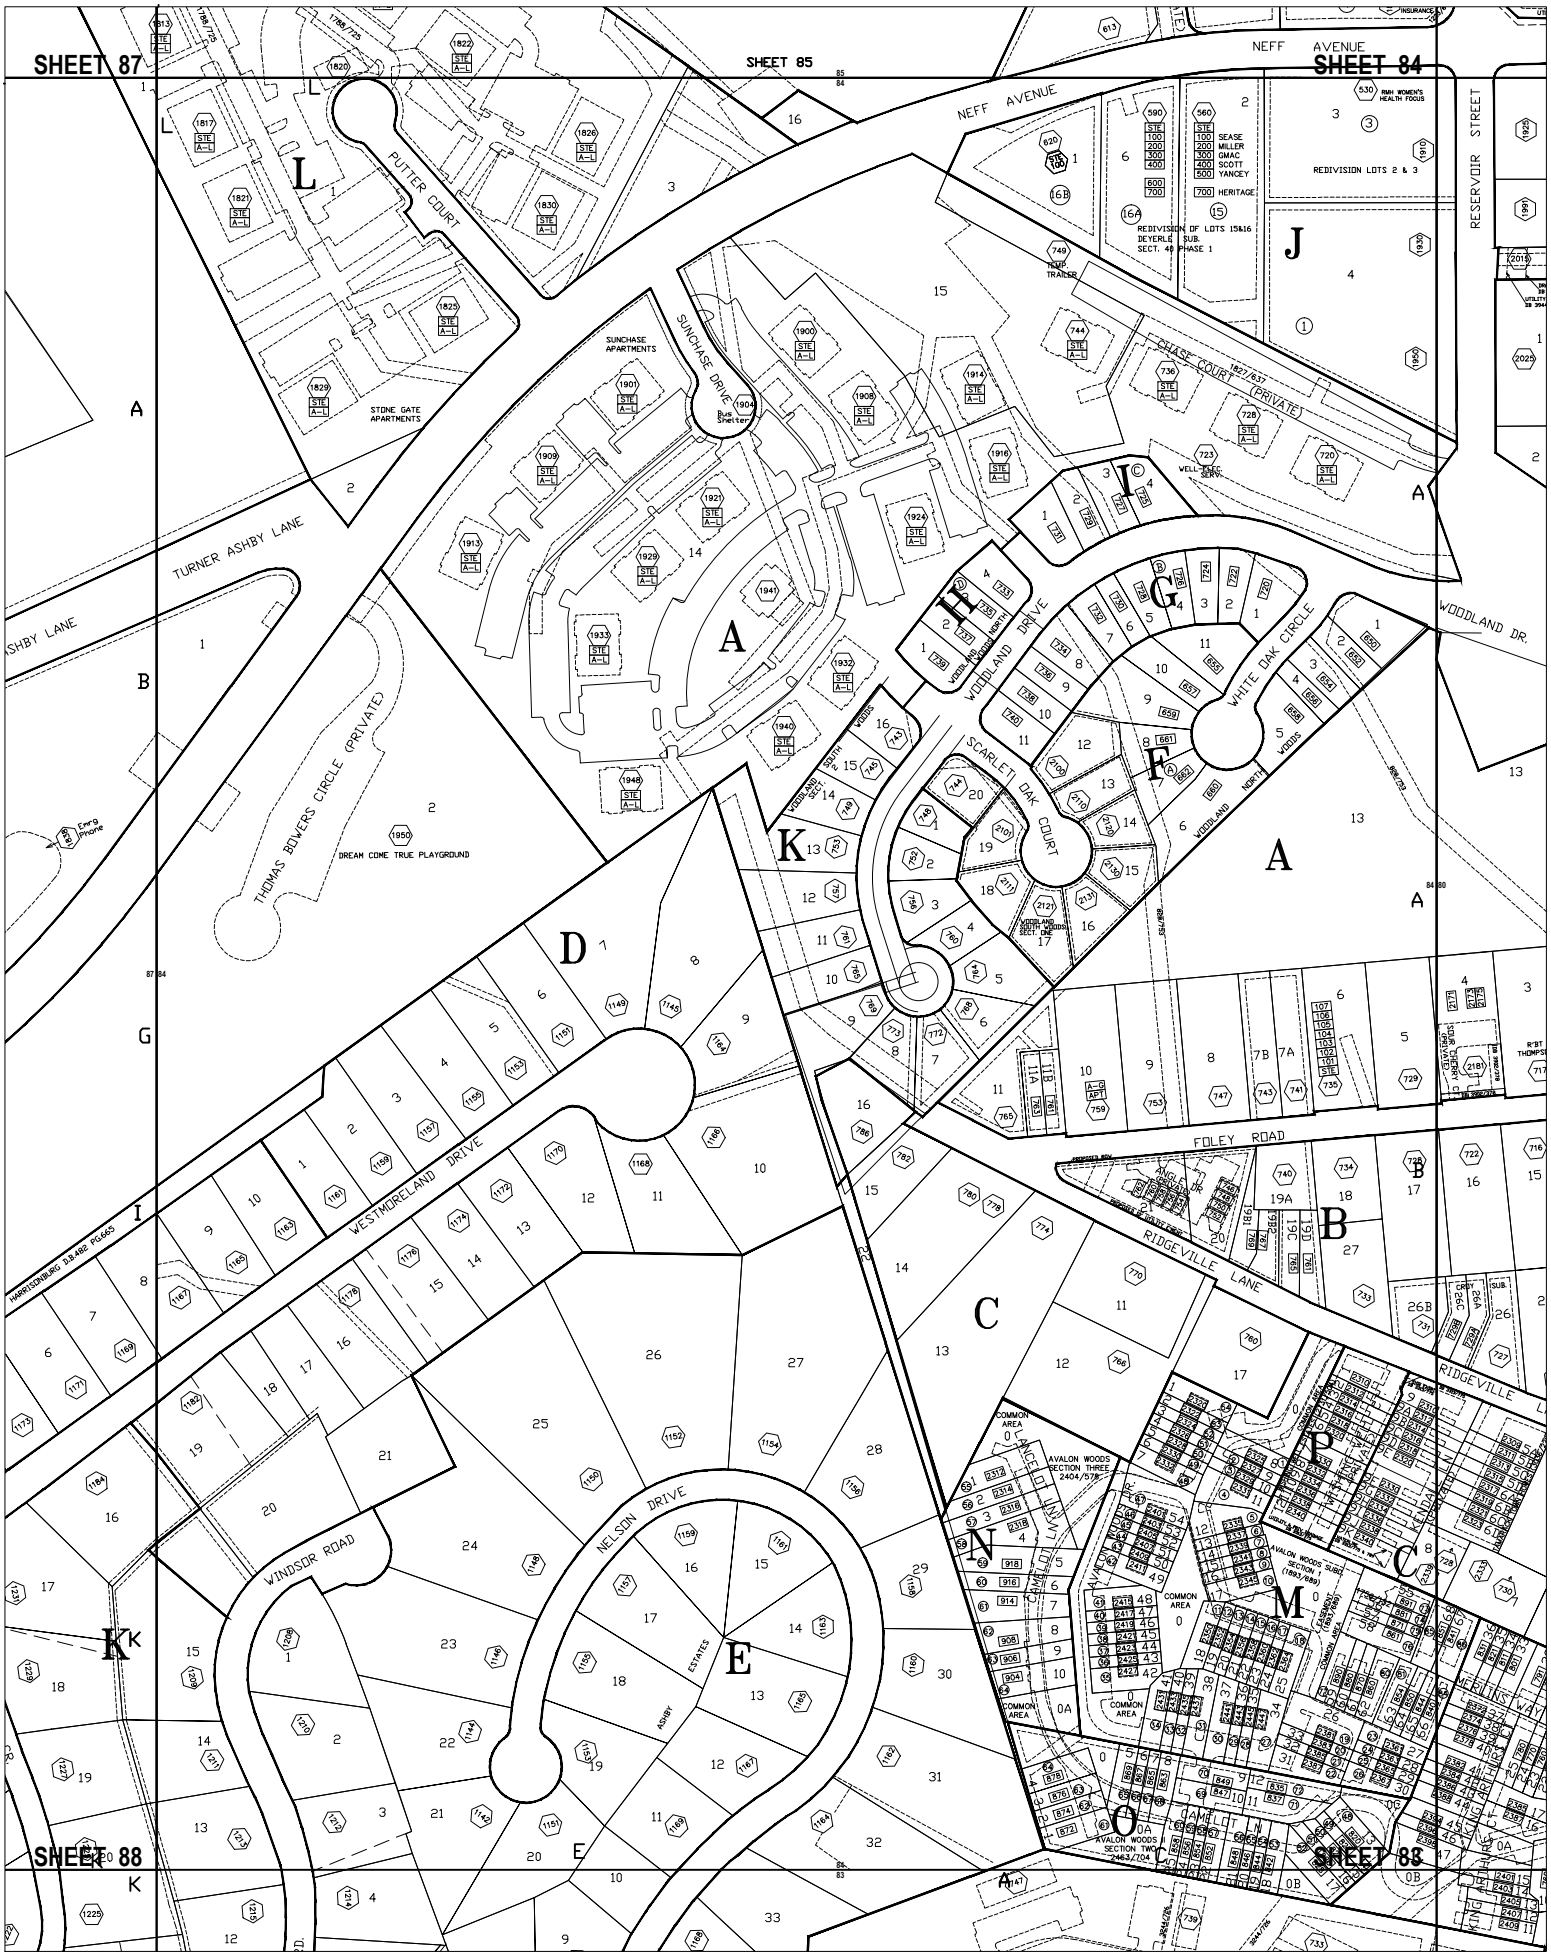
SHEET 87
SHEET 85
SHEET 84
SHEET 88
SHEET 88
NEFF AVENUE
NEFF AVENUE
RESERVOIR STREET
PUTTER COURT
TURNER ASHBY LANE
ASHBY LANE
SUNCHASE DRIVE
SUNCHASE APARTMENTS
STONE GATE APARTMENTS
CHASE COURT (PRIVATE)
WOODLAND DRIVE
WHITE OAK CIRCLE
SCARLET OAK COURT
WOODLAND DR.
THOMAS BOWERS CIRCLE (PRIVATE)
DREAM COME TRUE PLAYGROUND
FOLEY ROAD
RIDGEVILLE LANE
WESTMORELAND DRIVE
WINDSOR ROAD
NELSON DRIVE
ASHBY ESTATES
REDIVISION LOTS 2 & 3
REDIVISION OF LOTS 15&16 DEVERLE SUB. SECT. 46 PHASE 1
AVALON WOODS SECTION THREE
AVALON WOODS SECTION TWO
COMMON AREA
HARRISONBURG D.B.462 PG.665