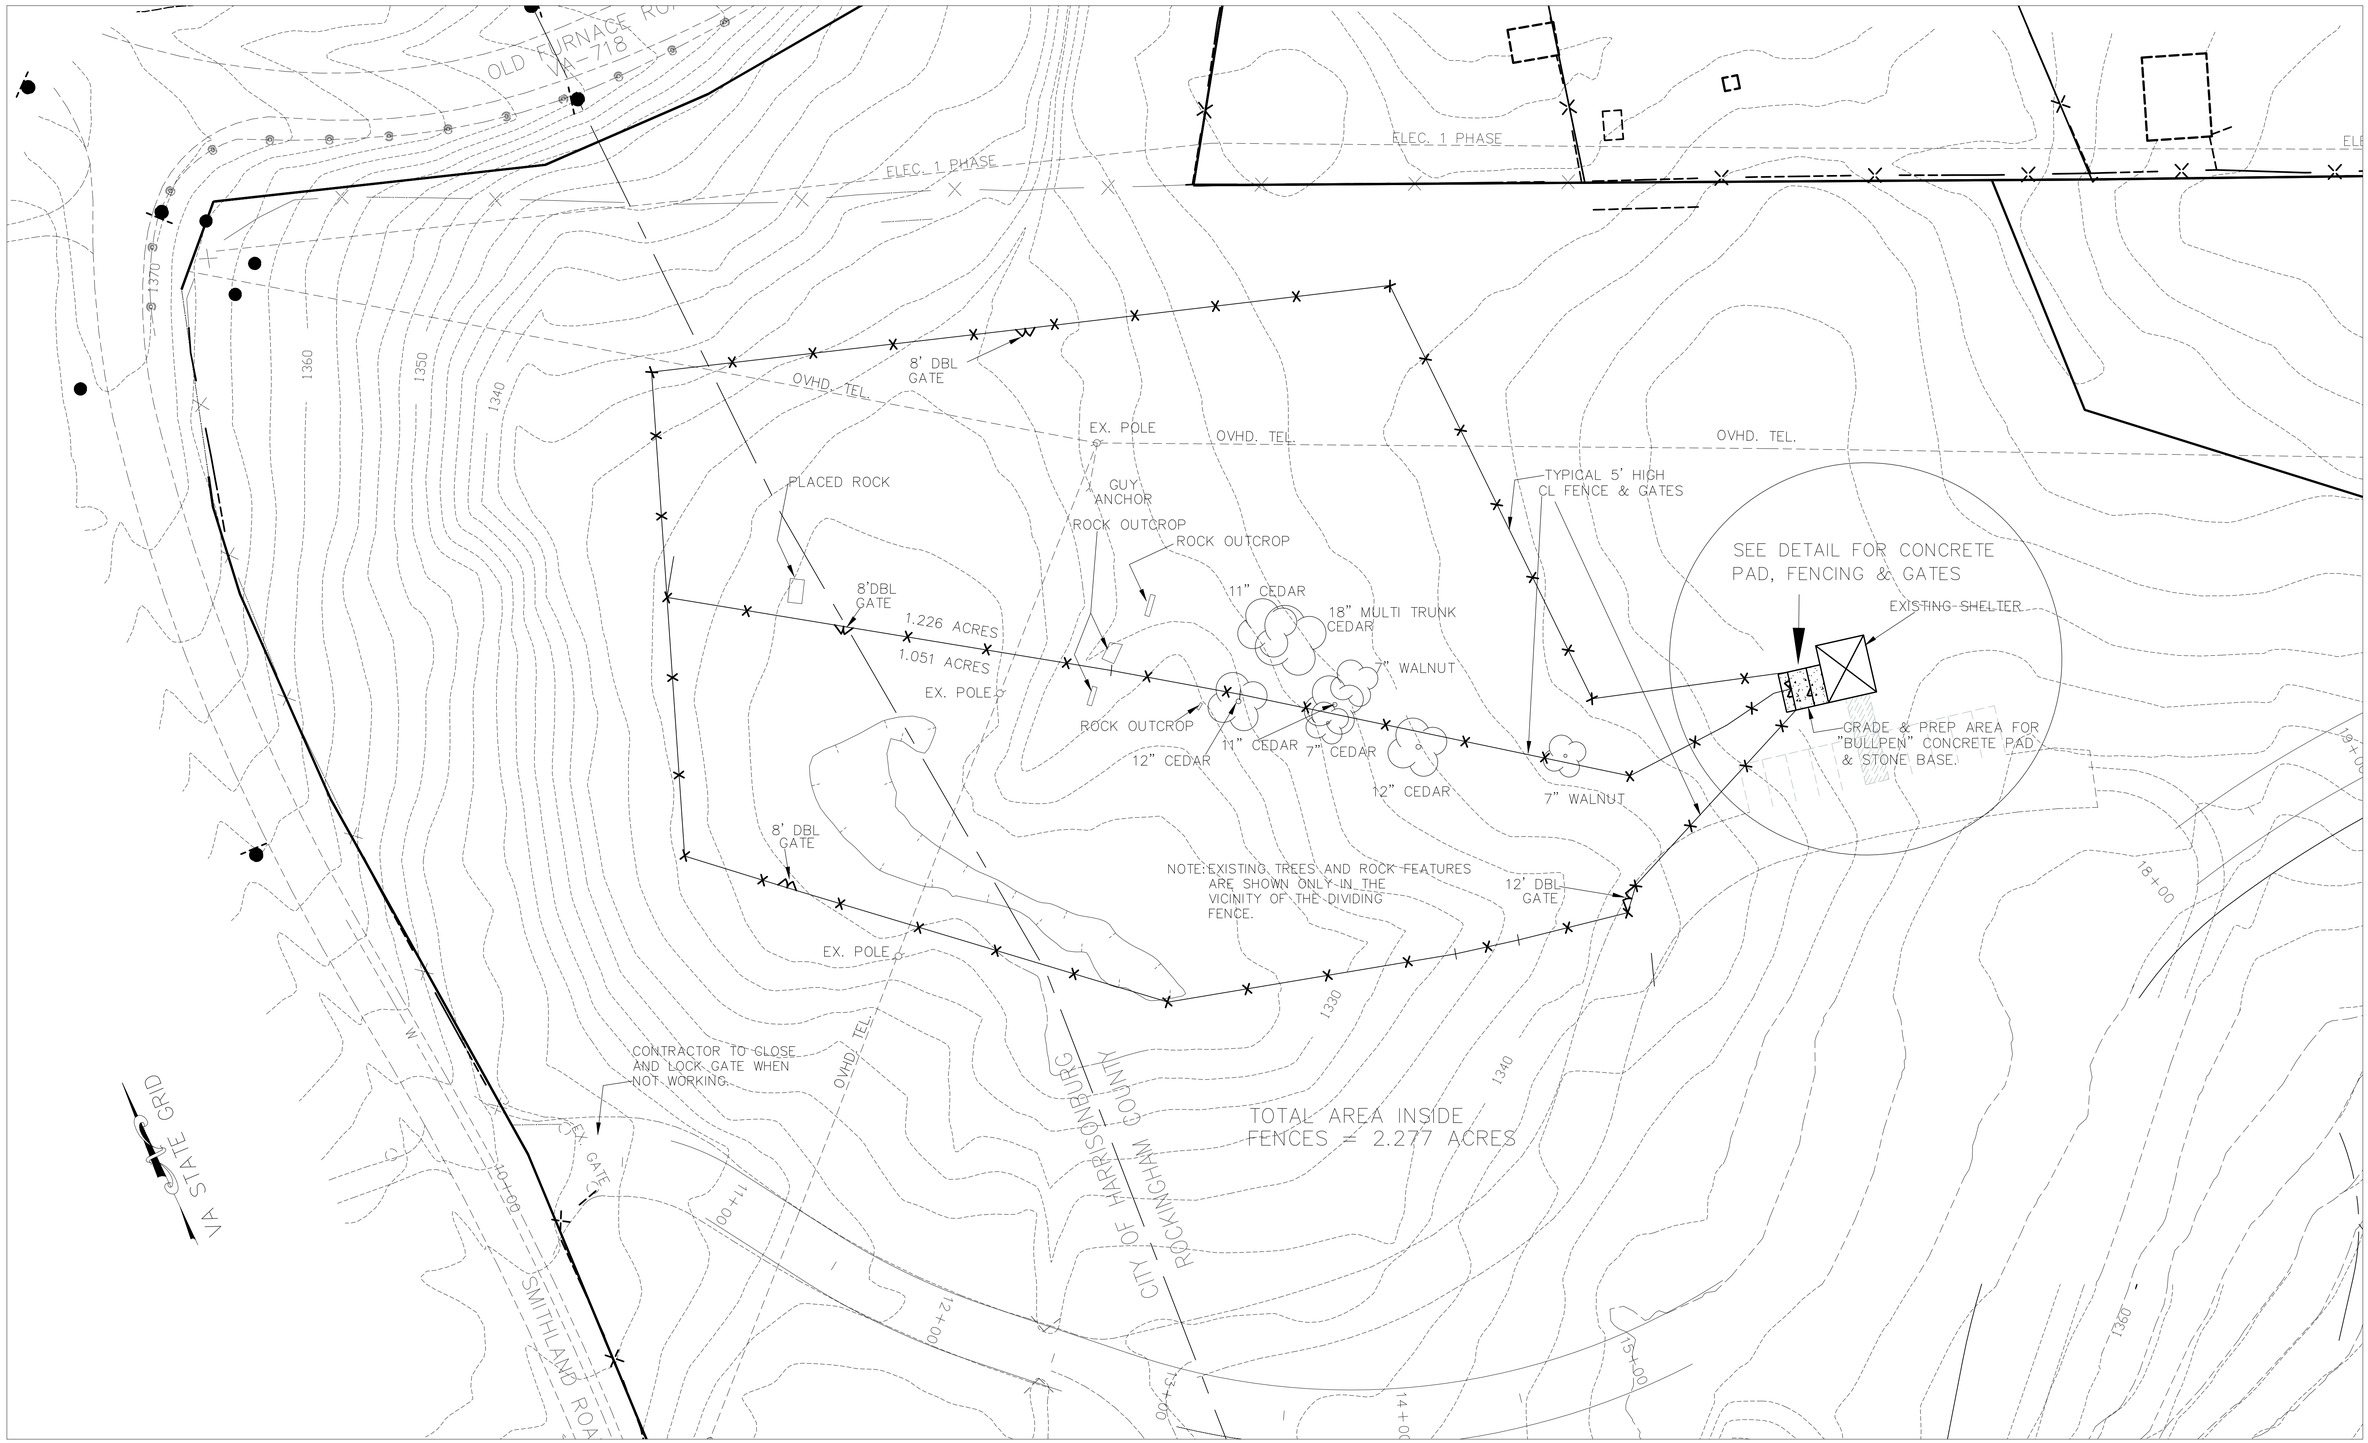

COMMONWEALTH OF VIRGINIA
DANIEL J. RUBLEE
No. 018675
PROFESSIONAL ENGINEER

REV	DATE	DESCRIPTION	BY

SCALE: HORZ. 1" = 30'	
DRAWN BY	DATE
JRS	MAY 2014
CHECKED BY	DATE
DJR	MAY 2014
DESIGN BY	DATE
DJR	MAY 2014
TAX MAP	
63 & 64	

SMITHLAND ROAD
DOG PARK

DIVISION OF ENGINEERING
CITY OF HARRISONBURG
409 SOUTH MAIN STREET
HARRISONBURG, VIRGINIA

SHEET
1

Smithland Road Park – 2004\dwg\Plans.dwg