ALIGNMENT

RESERVOIR STREET
IMPROVEMENT PROJECT

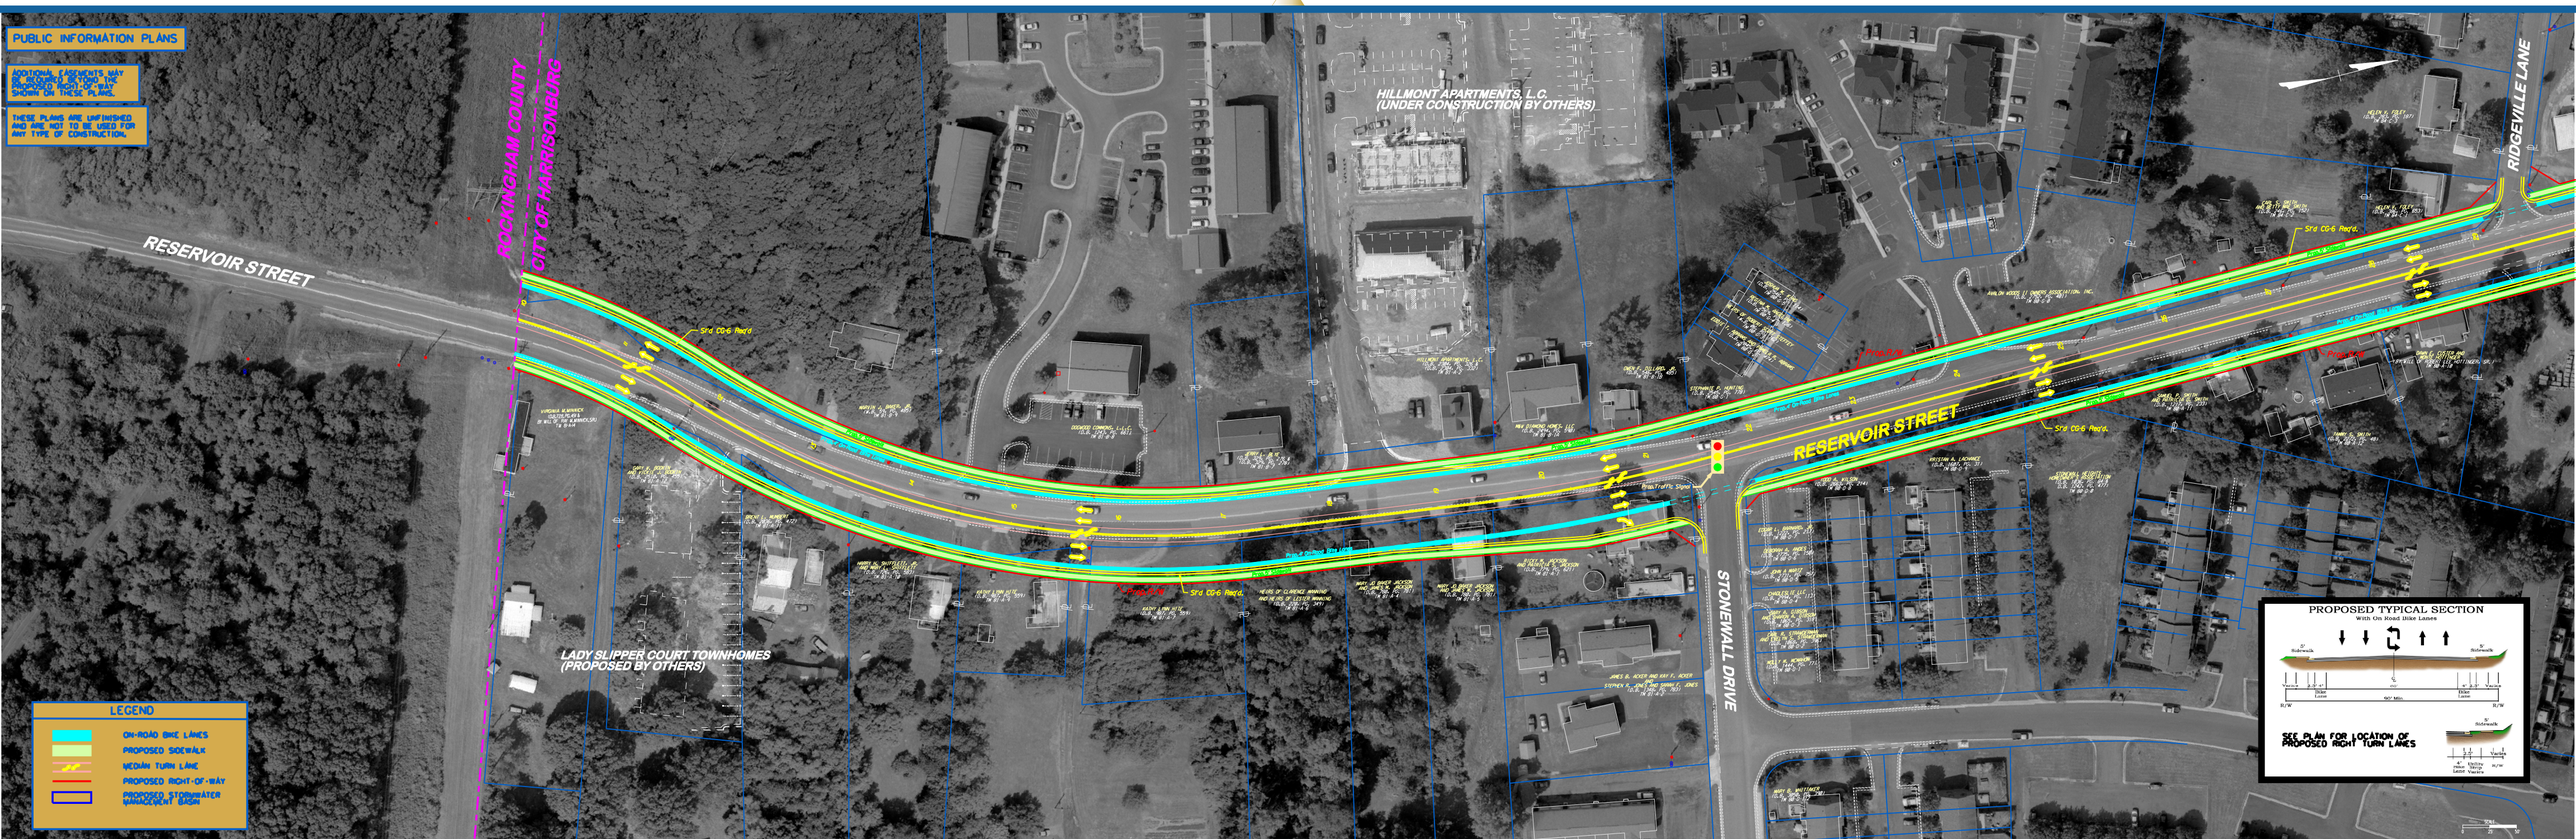

January 2008

McCormick Taylor
Engineers & Planners
Since 1946