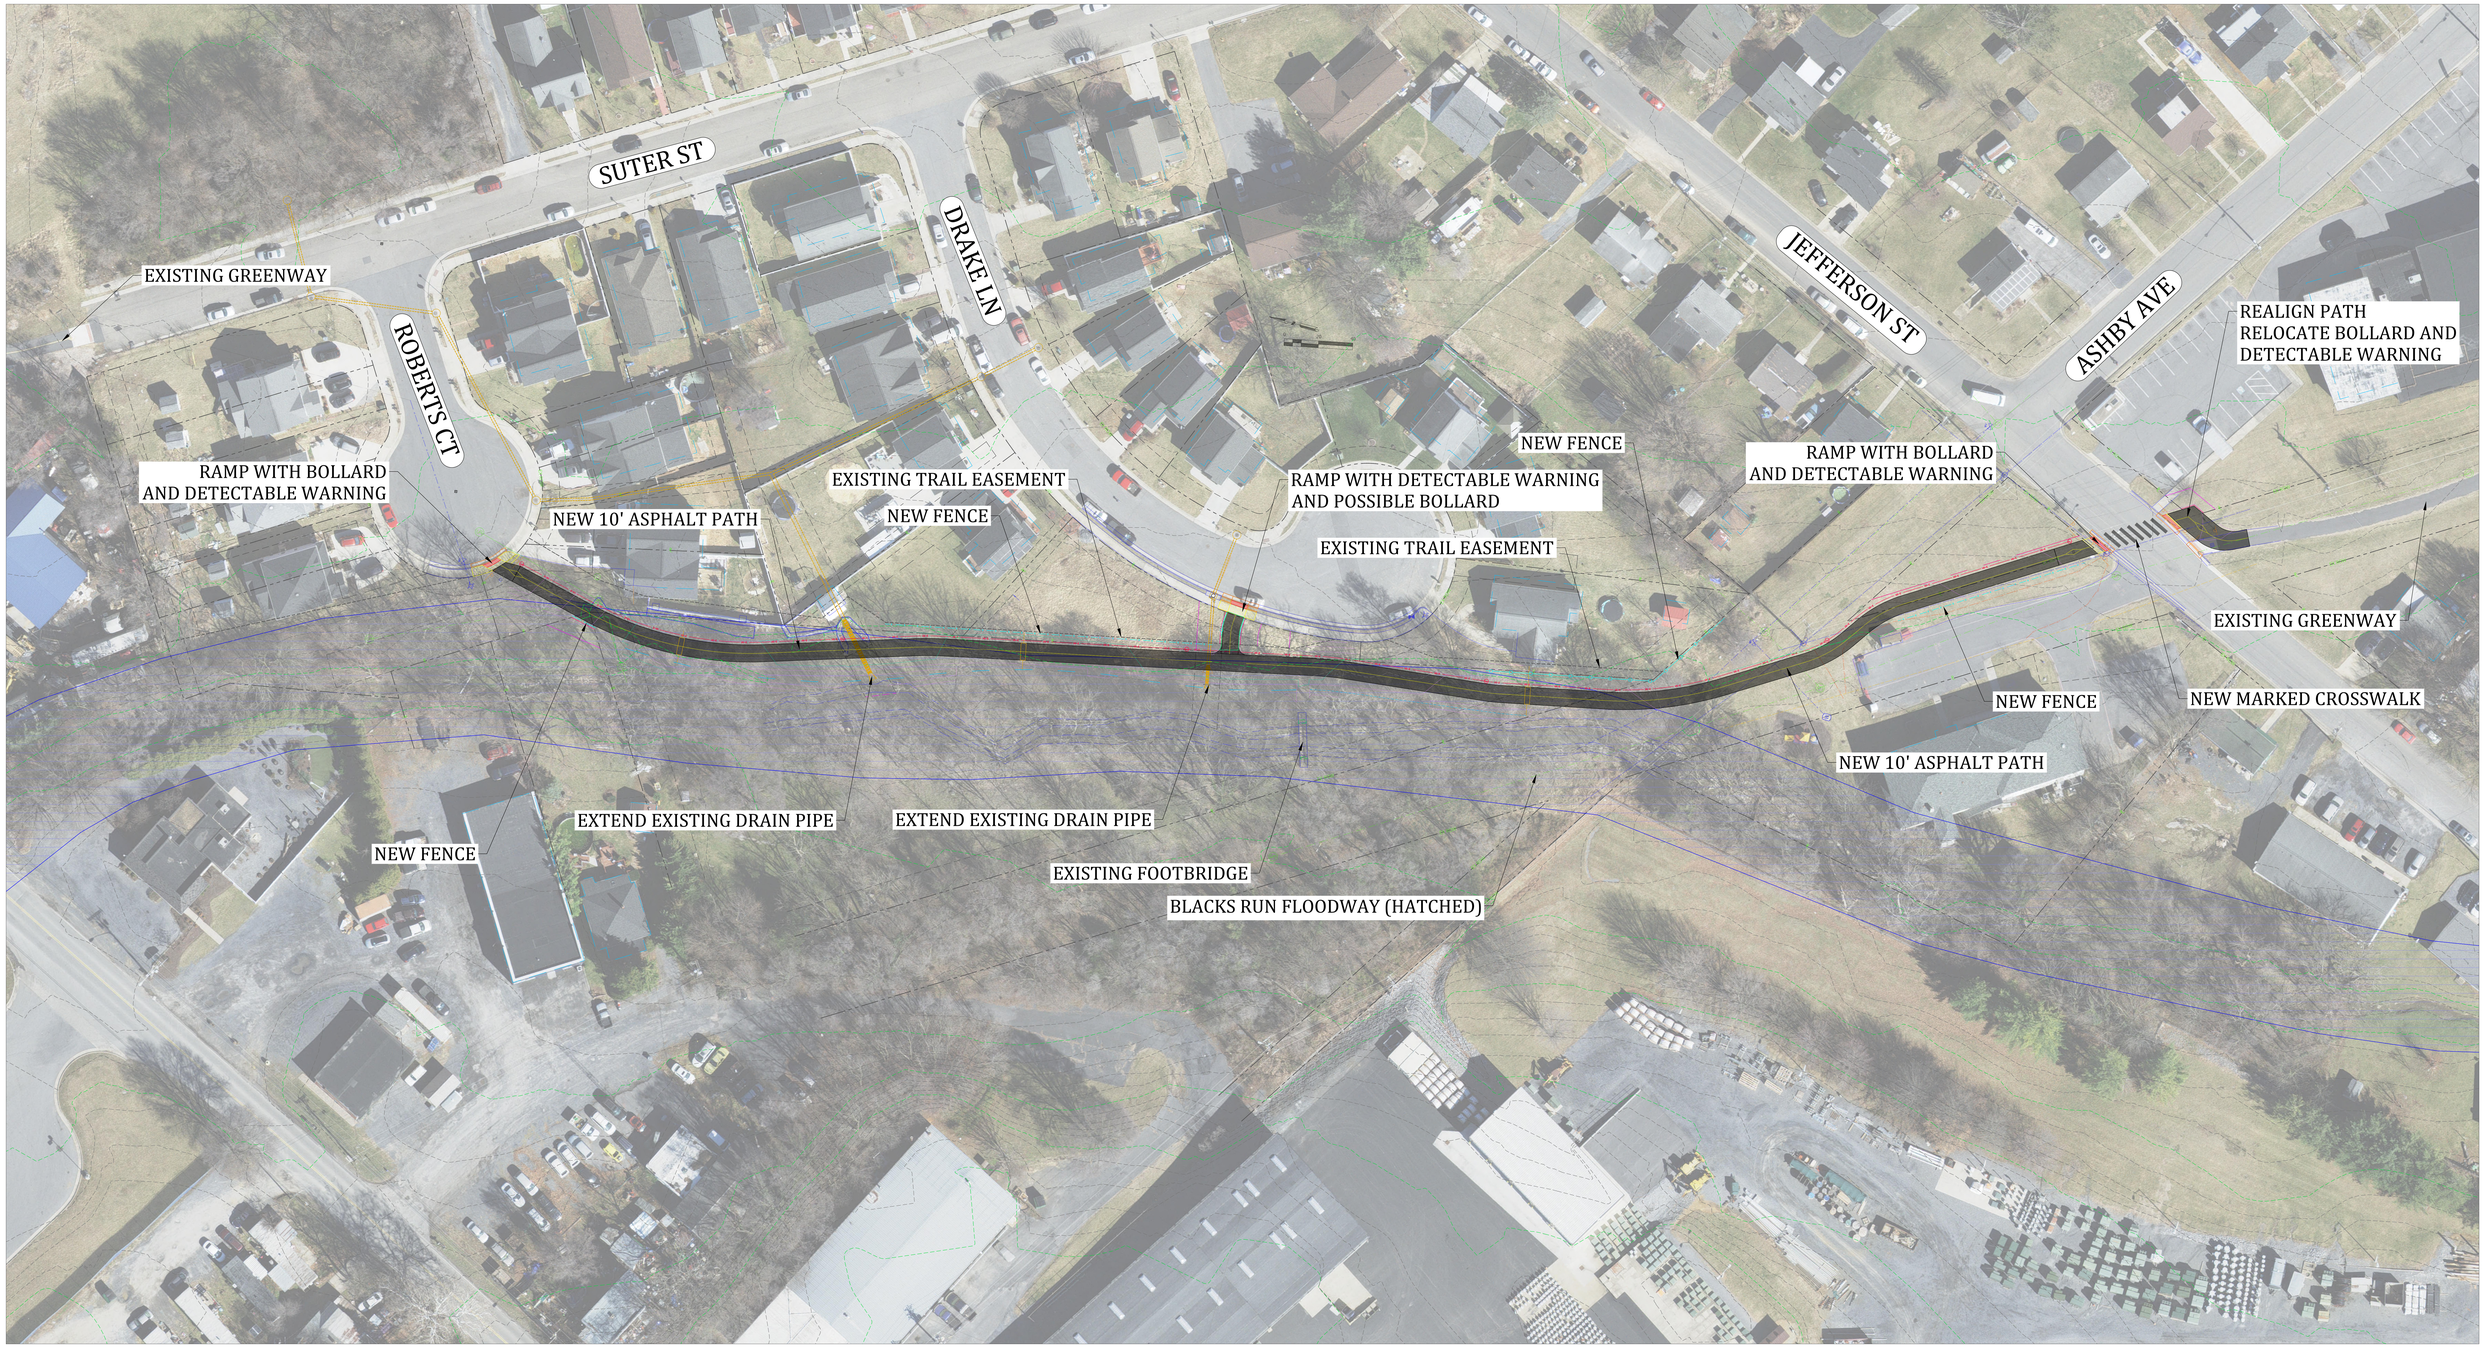

Northend Greenway
BROOKSIDE PHASE